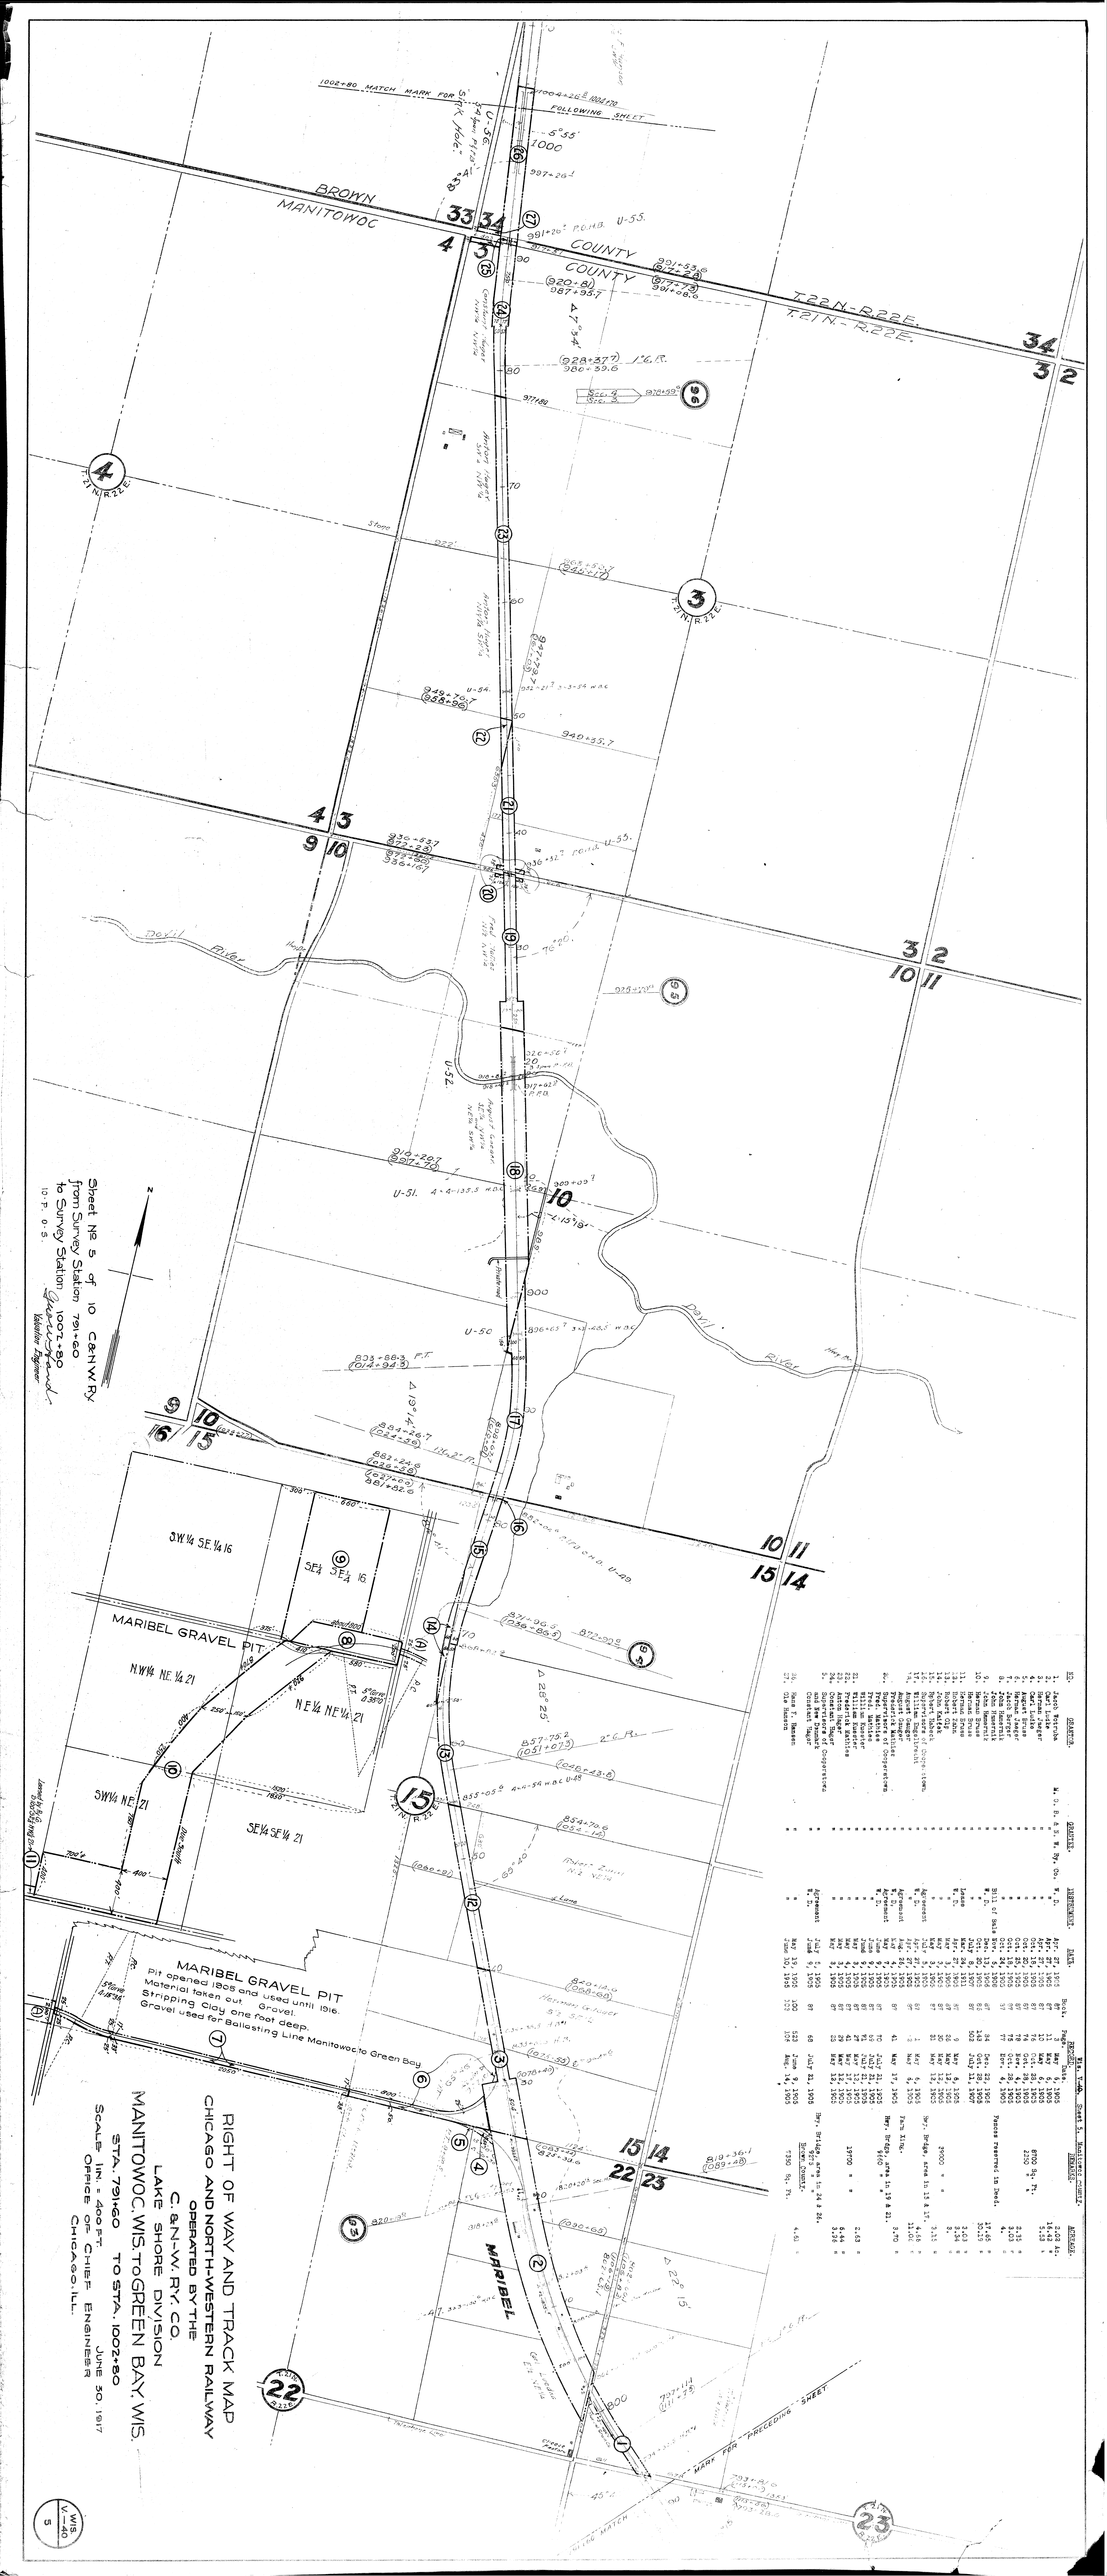
RIGHT OF WAY AND TRACK MAP
CHICAGO AND NORTH-WESTERN RAILWAY
OPERATED BY THE
C. & N.-W. RY. CO.
LAKE SHORE DIVISION
MANITOWOC, WIS. TO GREEN BAY, WIS.
STA. 791+60 TO STA. 1002+80
SCALE 1in. = 400 FT.
OFFICE OF CHIEF ENGINEER
CHICAGO, ILL.
JUNE 30, 1917
Sheet No. 5 of 10 C&NW Ry
from Survey Station 791+60
to Survey Station 1002+80
MARIBEL GRAVEL PIT
Pit opened 1908 and used until 1916.
Material taken out Gravel.
Stripping clay one foot deep.
Gravel used for Ballasting Line Manitowoc to Green Bay
MARIBEL
BROWN
MANITOWOC
COUNTY
T22N-R22E.
T21N-R22E.
MARIBEL GRAVEL PIT
SW¼ SE¼ 16
SE¼ SE¼ 16
NW¼ NE¼ 21
NE¼ NE¼ 21
SW¼ NE¼ 21
SE¼ SE¼ 21
MADE FOR PRECEDING SHEET
MADE FOR FOLLOWING SHEET