Wis. V-42, Sheet 5, Shawano County.

| No. | Grantor. | Grantee. | Instrument. | Date. | Book. | Page. | Recorded. Date. | Remarks. | Acreage. |
|---|---|---|---|---|---|---|---|---|---|
| 1. | Hilary Modlewiez | W. C. R. & N. W. Ry. Co. | W. D. | Sept 7, 1905 | 79 | 324 | Oct. 21, 1905 | | 3.68 Ac. |
| 2. | Frank Banaszynski | " | " | Sept 7, 1905 | 79 | 287 | Oct. 13, 1905 | | 2.47 " |
| 3. | Hilary Modelewiez | " | " | Sept 7, 1905 | 79 | 324 | Oct. 21, 1905 | | 1.82 " |
| 4. | Frank Banaszynski | " | " | Sept 7, 1905 | 79 | 287 | Oct. 13, 1905 | | 1.88 " |
| 5. | Michael Rasilewski | " | " | Sept 7, 1905 | 79 | 288 | Oct. 13, 1905 | | 1.84 " |
| 6. | Bartlomi Kowalski | " | " | Sept 8, 1905 | 79 | 289 | Oct. 13, 1905 | | 3.7 " |
| 7. | John Banaszynski | " | " | Sept 7, 1905 | 79 | 290 | Oct. 13, 1905 | | 3.65 " |
| 8. | Joseph Orainski (½ Int.) | " | " | Oct. 27, 1906 | 547 | Nov. 9, 1906 | | | 3.09 " |
| | Lewis C. Colson, Guardian (½ Int.) | " | C. D. | Mar. 2, 1905 | 94 | 416 | Mar. 20, 1906 | | |
| 9. | John Pera | " | W. D. | Sept 7, 1905 | | 291 | Oct. 13, 1905 | 27750 Sq. Ft. | |
| 10. | Antoni Malinski | " | " | Sept 14, 1905 | 79 | 292 | Oct. 13, 1905 | | 3.63 " |
| | Antoni Malinski | " | Release | Oct. 15, 1906 | 80 | 396 | Oct. 30, 1906 | Crossing. | |
| 11. | Anton Palzinski | " | W. D. | Sept 7, 1905 | 79 | 293 | Oct. 13, 1905 | | 1.84 " |
| 12. | Fred Dorow | " | " | Dec. 12, 1905 | 79 | 372 | Jan. 3, 1906 | | 3.74 " |
| 13. | Martin Nowicki | " | " | Sept 8, 1905 | 79 | 294 | Oct. 13, 1905 | 11700 " " | |
| 14. | Vincent Jankowski | " | " | Nov. 11, 1905 | 79 | 344 | Oct. 23, 1905 | | 3.54 " |
| 15. | Vincenty Banaszynski | " | " | Sept 7, 1905 | 79 | 295 | Oct. 13, 1905 | | 2.56 " |
| 16. | Albert Damin | " | " | Sept 8, 1905 | 79 | 296 | Oct. 13, 1905 | | 1.38 " |
| 17. | Jan Kozicki | " | " | Sept 8, 1905 | 79 | 297 | Oct. 13, 1905 | | 2.8 " |
| 18. | Andrea Lattun | " | " | Sept 14, 1905 | 79 | 298 | Oct. 13, 1905 | 34000 " " | |
| 19. | John A. Tilson | " | " | Sept 8, 1905 | 79 | 321 | Oct. 21, 1905 | | 4.15 " |
| | John A. Tilson | " | Release | June 27, 1907 | | | | | |
| 20. | Town of Angelica | " | Agreement | June 8, 1906 | | | | Hwy. Shanty - area in adjoining parcels. | |

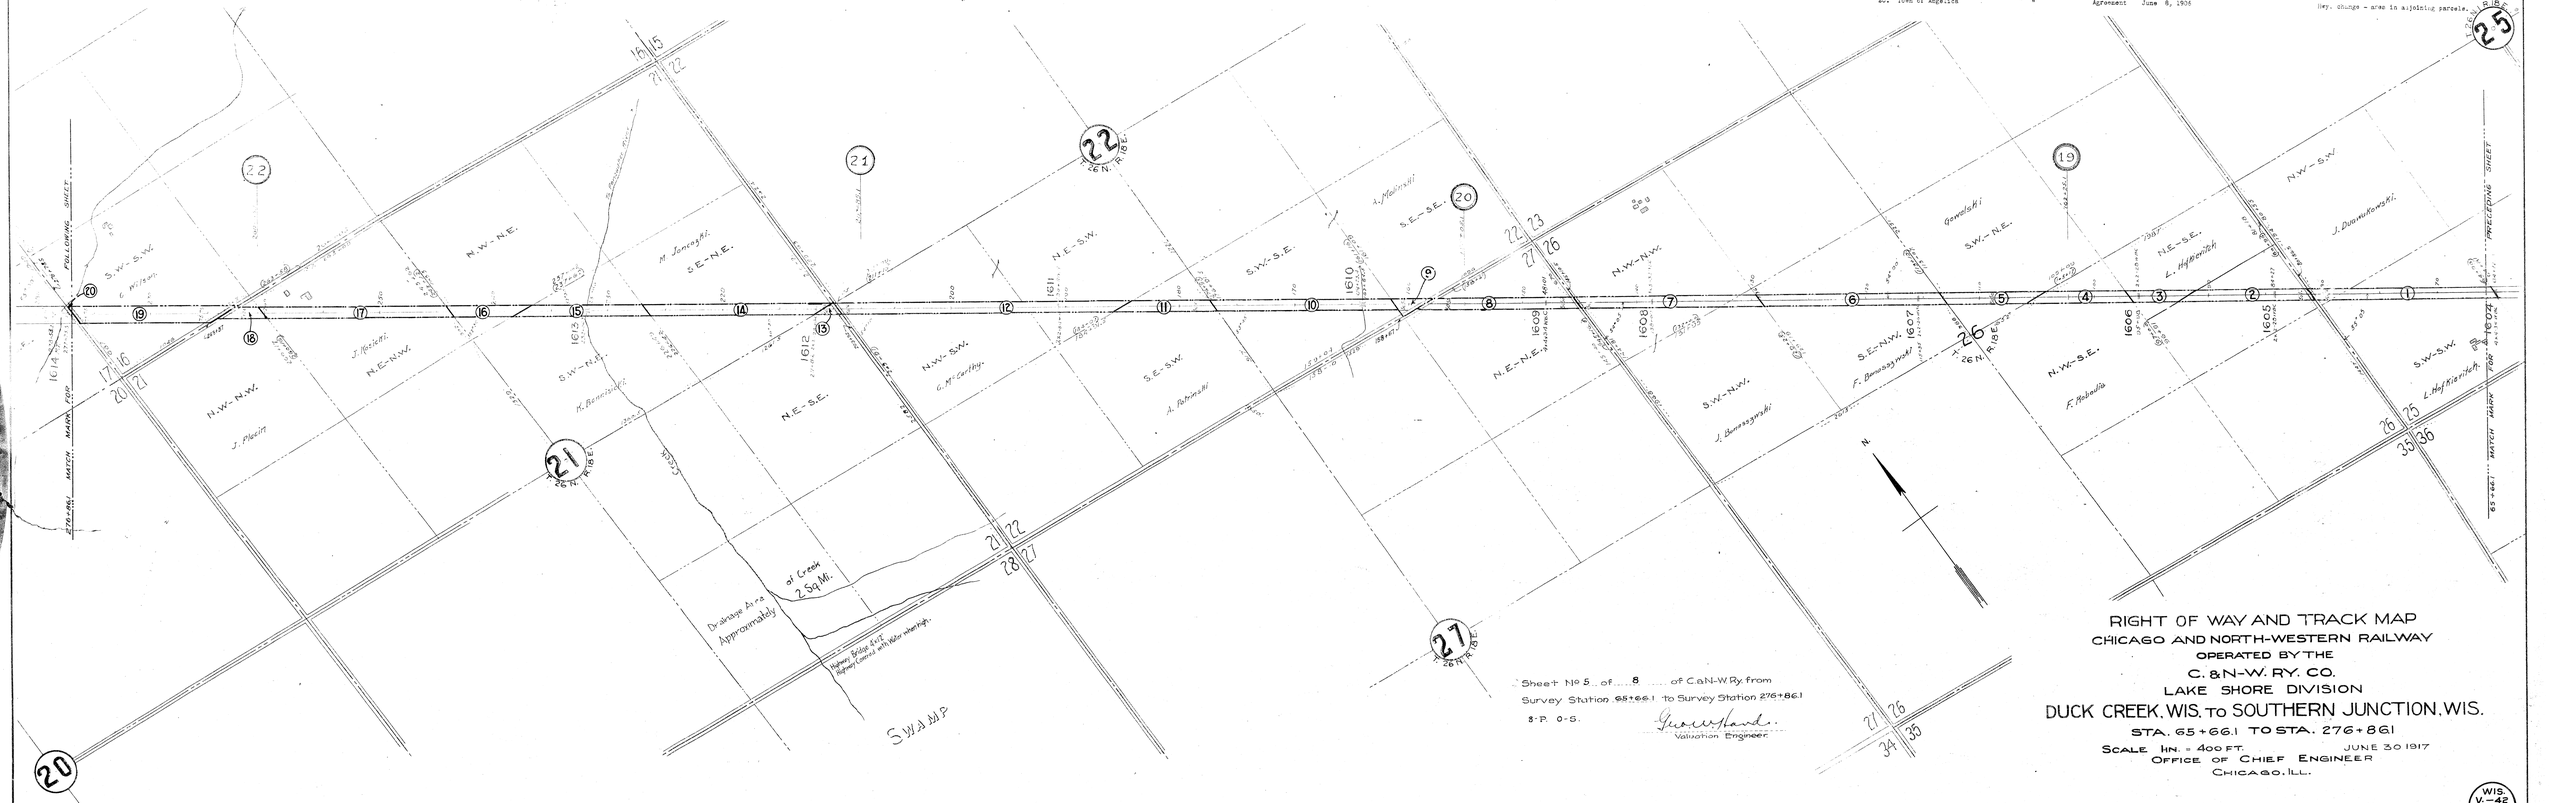


# RIGHT OF WAY AND TRACK MAP
## CHICAGO AND NORTH-WESTERN RAILWAY
OPERATED BY THE
## C. & N-W. RY. CO.
## LAKE SHORE DIVISION
## DUCK CREEK, WIS. to SOUTHERN JUNCTION, WIS.
STA. 65+66.1 TO STA. 276+86.1

SCALE 1IN. = 400 FT. JUNE 30 1917

OFFICE OF CHIEF ENGINEER
CHICAGO, ILL.

WIS. V.-42
5