


NO.	NAME	DATE	REMARKS	AMOUNT
1.	William Zuchowatz	W. O. & W. Ry. Co.		
2.	Carl W. W. Ry. Co.			
3.	Carl W. W. Ry. Co.			


Sheet No. 8. of 8. of C&N.W. Ry. from
Survey Station 699+261 to Survey Station 908+38
S.P. O.S.

Carroll
Valuation Engineer

RIGHT OF WAY AND TRACK MAP
CHICAGO AND NORTH-WESTERN RAILWAY
OPERATED BY THE
C. & N. W. RY. CO.
LAKE SHORE DIVISION
DUCK CREEK, WIS. TO SOUTHERN JUNCTION, WIS.
STA. 699+261 TO STA. 908+38 END SUB.
SCALE 1 IN. = 400 FT.
JUNE 30, 1917
OFFICE OF CHIEF ENGINEER
CHICAGO, ILL.