


NO.	NAME	DATE	REMARKS	DATE	REMARKS	DATE	REMARKS
1	D. H. Palmer	Mar. 12, 1887		Mar. 12, 1887		Mar. 12, 1887	
2	John H. Palmer	Mar. 12, 1887		Mar. 12, 1887		Mar. 12, 1887	
3	Carl Brulow	Mar. 12, 1887		Mar. 12, 1887		Mar. 12, 1887	
4	H. A. Jones	Mar. 12, 1887		Mar. 12, 1887		Mar. 12, 1887	
5	John H. Palmer	Mar. 12, 1887		Mar. 12, 1887		Mar. 12, 1887	
6	John H. Palmer	Mar. 12, 1887		Mar. 12, 1887		Mar. 12, 1887	
7	William H. Palmer	Mar. 12, 1887		Mar. 12, 1887		Mar. 12, 1887	
8	William H. Palmer	Mar. 12, 1887		Mar. 12, 1887		Mar. 12, 1887	
9	William H. Palmer	Mar. 12, 1887		Mar. 12, 1887		Mar. 12, 1887	
10	Fred A. Broadbent	Mar. 12, 1887		Mar. 12, 1887		Mar. 12, 1887	
11	John H. Palmer	Mar. 12, 1887		Mar. 12, 1887		Mar. 12, 1887	
12	John H. Palmer	Mar. 12, 1887		Mar. 12, 1887		Mar. 12, 1887	

Note - St. Paul & Northern Pacific Ry. = St. Paul Eastern Grand Trunk Railway.



RIGHT OF WAY AND TRACK MAP
CLINTONVILLE, WIS. TO OCONTO, WIS.
LAKE SHORE DIVISION
C. & N. W. RY. CO.
OPERATED BY THE
CHICAGO AND NORTH-WESTERN RAILWAY
Sheet No. 6, of 24, of C. & N. W. Ry. from
Survey Station 1283+80 to Survey Station 1772+60
15-P. 9-5.
Scale 1-IN. = 400 FT.
OFFICE OF CHIEF ENGINEER
JUNE 30, 1917
CHICAGO, ILL.