Wis. V-45. Oconto County. Sheet 10.

NO	GRANTOR	GRANTEE	INSTRUMENT	DATE	Bk	RECORD Page	RECORD Date	AREA Sq.Ft.	AREA Ac.
1	Deville R. Holt	C. P. R. G. T. Ry.	W. D.	Sept 14, 1886	4	592	Sept.28, 1886		2.97
2	Oconto County	"	Deed	Jan. 17, 1882	41	435	Oct. 28, 1884		3.04
3	John W. McDonald	"	W. D.	June 23, 1884	42	228	July 19, 1884		3.02
4	Charles Paul	"	"	June 26, 1884	42	535	May 20, 1886		3.04
5	Possessory Title								1.65
6	Deville R. Holt	"	"	Sept.14, 1886	42	592	Sept.28, 1886		3.04
7	Possessory Title							33000	
8	Arthur G. Kelli	"	"	July 15, 1884	42	236	July 19, 1884	33000	
9	Possessory Title								4.53
10	Keziah Ashleaf	"	"	Dec. 20, 1883	41	405	Sept.22, 1884		2.96
11	Mary Hoover	"	"	Sept.20, 1884	42	293	Dec. 26, 1884		2.97
13	Chas. F. Claflin	St. L. S. & W. Ry.	Q. C. D.	Nov. 8, 1892	57	100	Nov. 8, 1892		5.93
13	Anna McDougall	C. P. R. G. T. Ry.	W. D.	Dec. 22, 1884	42	294	Dec. 26, 1884		6.11
"	"	"	"	Nov. [illegible] 1892	56	597	Dec. 29, 1892		7.69

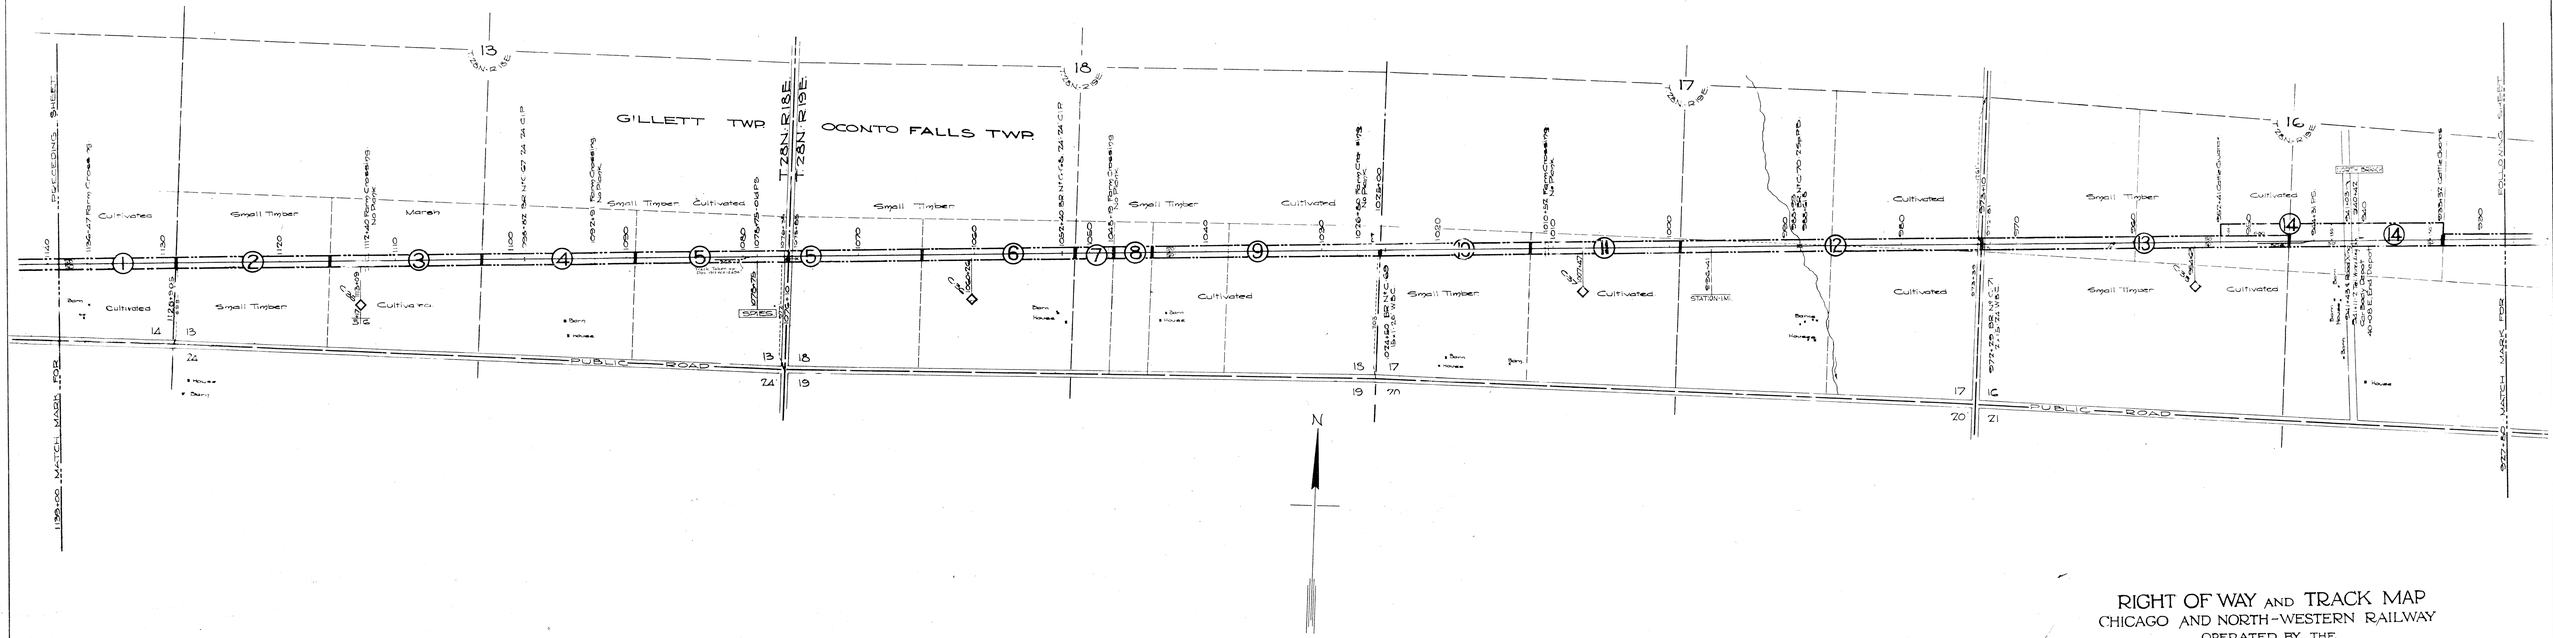

Sheet No 10 of 22 Sheets C. & N.W. Ry.
from Survey Station 1139+00
to Survey Station 927+60
13-P. 9-9.

Valuation Engineer

RIGHT OF WAY AND TRACK MAP
CHICAGO AND NORTH-WESTERN RAILWAY
OPERATED BY THE
C. & N-W. RY. CO.
LAKE SHORE DIVISION
CLINTONVILLE, WIS. TO OCONTO, WIS.
STA. 1139+00 TO STA. 927+60
SCALE 1-IN = 400 FT
JUNE 30, 1917.
OFFICE OF CHIEF ENGINEER
CHICAGO, ILL.

WIS V-45 10

PLOTTED: B.C.V. FEB. 5, 1917.
TRACED: V.C.V. MARCH 9, 1917.
CHECKED: G.W. APR. 10, 1917.