


NO.	NAME	DATE	ACRES	AMOUNT	REMARKS	AREA
1	Emilio R. Holt	Oct. 10, 1883	30.0	1.00	See Map	30.00
2	E. L. Dwyer	Sept. 20, 1883	41.14	1.00	See Map	41.14
3	W. L. S. & W. Ry.	Feb. 2, 1891	57	1.00	See Map	57.00
4	St. P. & G. T. Ry.	Jan. 9, 1894	41	1.00	See Map	41.00
5	John J. Holt	July 27, 1883	42	1.00	See Map	42.00
6	John J. Holt	Nov. 10, 1884	42	1.00	See Map	42.00
7	See Map as Parcel #1	Sept. 11, 1885	42	1.00	See Map	42.00
8	Emilio R. Holt	Jan. 17, 1884	41	1.00	See Map	41.00
9	John J. Holt	Jan. 17, 1884	42	1.00	See Map	42.00
10	John J. Holt	Jan. 17, 1884	42	1.00	See Map	42.00
11	John J. Holt	Jan. 17, 1884	42	1.00	See Map	42.00
12	John J. Holt	Jan. 17, 1884	42	1.00	See Map	42.00



RIGHT OF WAY AND TRACK MAP
 CHICAGO AND NORTH-WESTERN RAILWAY
 OPERATED BY THE
 C. & N. W. RY. CO.
 LAKE SHORE DIVISION
 CLINTONVILLE, WIS. TO OCONTO, WIS.
 STA. 505 + 40 TO STA. 294 + 20
 15-P. 9-5
 Valuation Engineer

SCALE 1-IN = 400 FT.
 OFFICE OF CHIEF ENGINEER
 CHICAGO, ILL.
 JUNE 30, 1917