
Fig. V-45. Oconto County - Sheet 14.

NO	GRANTOR	INSTRUMENT	DATE	RECORD Book	Page	RELEASE Date	AREA Sq.Ft.	Ac.
1	J. Mason	St. P. & N. O. T. Ry.	W. D.	Jan. 19, 1884	41	329	May 31, 1884		
2	Dora I Cook	"	"	June 18, 1884	42	204	June 24, 1884		3.19
	C. C. Cook	"	"						3.16
3	George Cole	"	"	Dec. 18, 1883	41	358			
4	Joseph Morris	"	"	Oct. 30, 1883	41	168	Oct. 31, 1883		3.12.
5	John McGinnis	"	"	Oct. 17, 1882	36	462	Oct. 18, 1882		1.57
6	F. T. Phillips	"	"	Aug. 2, 1882	36	463	" "		1.05
7	Orville P Dole	"	Q. C. D.	Mar. 27, 1893	59	271	June 21, 1893		3.13
8	Elizabeth Carr	"	W. D.	Oct. 10, 1883	41	335	June 6, 1884		6.29
9	Alexis Chabulle	"	Q. C. D.	May 13, 1886	46	381	May 14, 1886	19500	
10	Ferd. Dupuis	"	W. D.	Mar. 24, 1883	41	105	July 24, 1883		2.79
11	Chas. Norman	"	"	May 17, 1884	41	340	June 20, 1884		4.94
12	Same deed as Parcel #7	"	"	Feb. 5, 1884	41	338	June 6, 1884		1.58
13	F. T. Phillips	"	Q. C. D.						3.47
14	Chas. T. Pendleton	"	W. D.	Feb. 14, 1893	59	270	June 21, 1893		3.12
15	Possessory title	"	"	July 6, 1883	41	136	Sept.14, 1883		3.19
									3.23

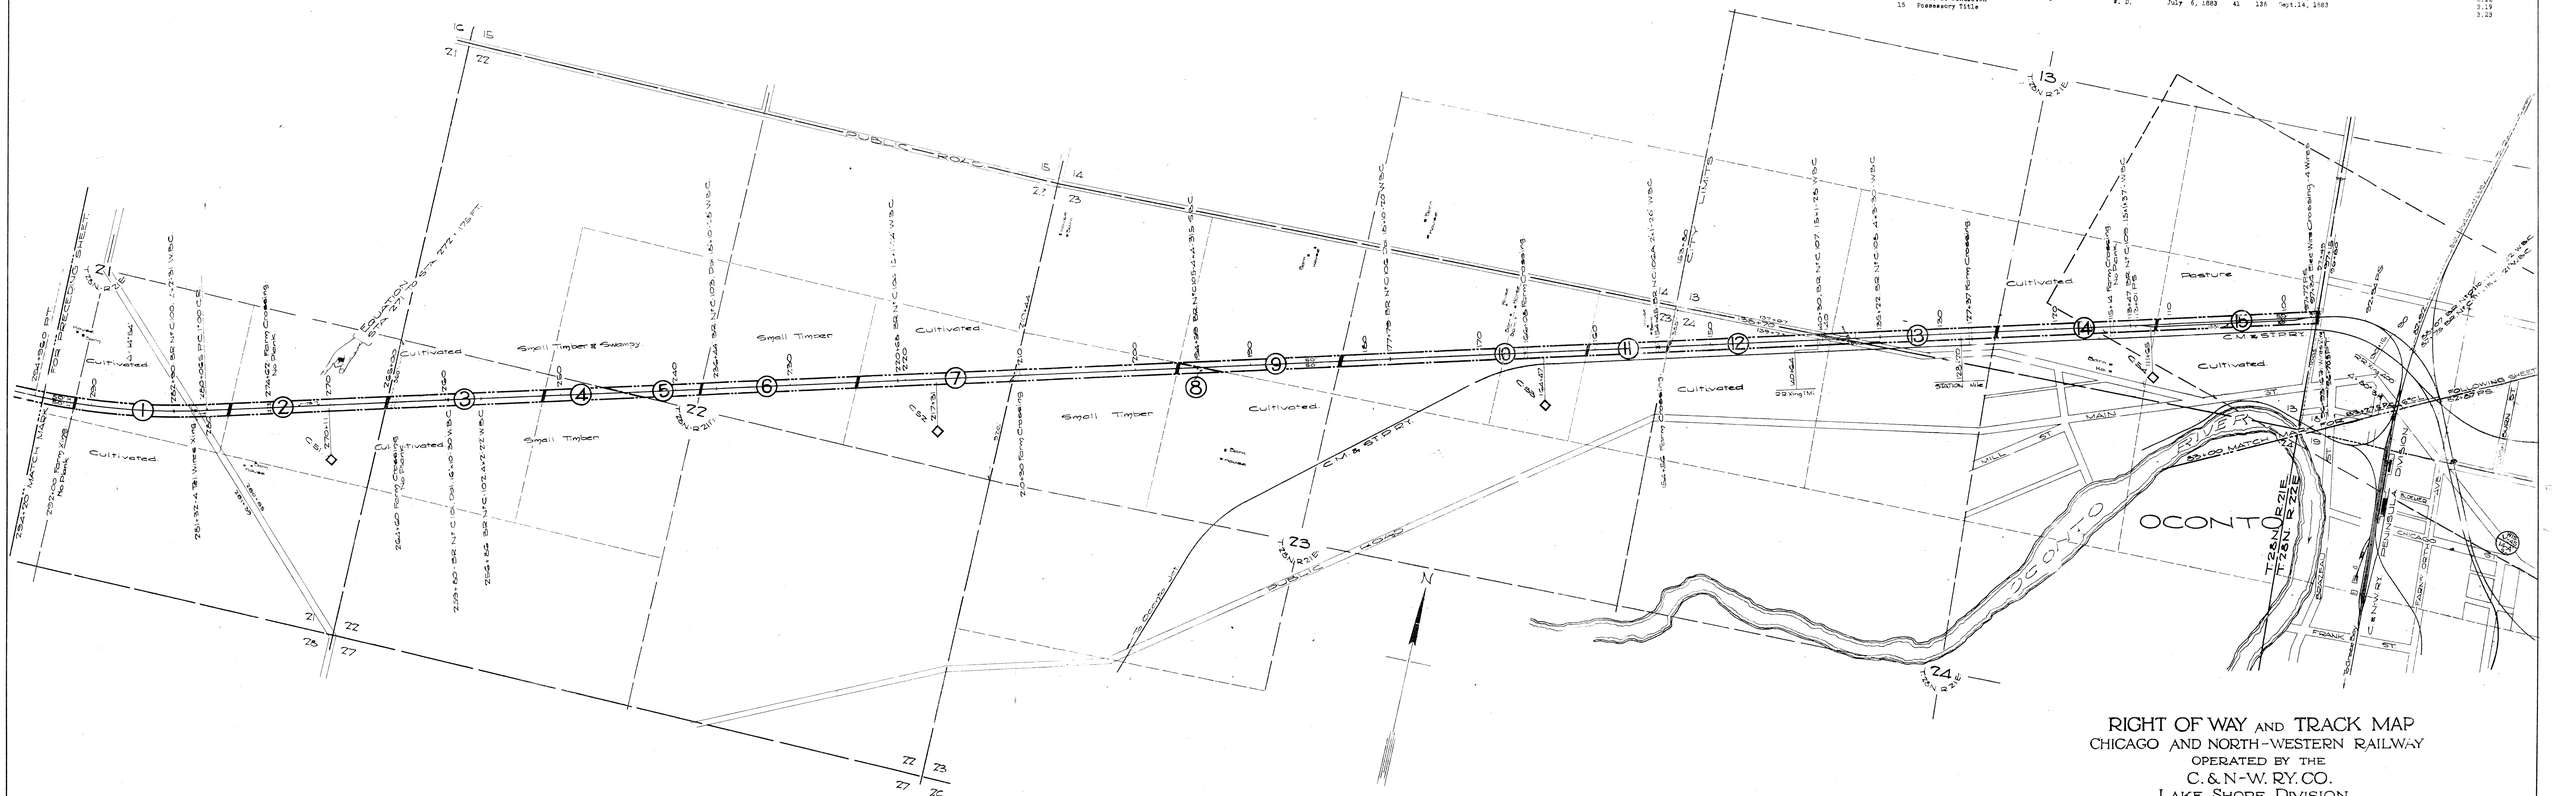

RIGHT OF WAY AND TRACK MAP
CHICAGO AND NORTH-WESTERN RAILWAY
OPERATED BY THE
C. & N-W. RY. CO.
LAKE SHORE DIVISION
CLINTONVILLE, WIS. TO OCONTO, WIS.
STA. 294 + 20 TO STA. 83 + 00

SCALE 1-IN = 400 FT. JUNE 30, 1917

OFFICE OF CHIEF ENGINEER
CHICAGO, ILL.

Sheet No 14 of 24 C & NW. Ry
from Survey Station 294+20
to Survey Station 83+00
15-P. 9-5.

Valuation Engineer.

WIS V-45 14

C. & N. W. RY. CO. FEB. 21, 32
CHANGED TO C. & N. W. RY. CO. MARCH 16, 1918
CHANGED TO C. & N. W. RY. CO. APR. 16, 1918