Wis. V-46, Oconto County - Sheet 2.

NO	GRANTOR	GRANTEE	TYPE INST	D A T E	RECORD Book	RECORD Page	RECORD Date	RELEASE	A R E A Sq.Ft.	A R E A Ac.
1	Jacob Tyse	Wis. So. Ry. Co.	R. D.	June 23, 1896	70	122	July 20, 1896			5.71
2	Christina Pundle	"	"	June 19, 1896	70	119	"			3.33
3	The Holt Lumber Co.	"	Q. C. D.	Apr. 8, 1896	70	86	June 5, 1896			3.22
4	State of Wisconsin	"	Certificate	Mar. 3, 1896	70	46	Mar. 9, 1896			1.15
5	Same Deed as Parcel #1									2.17
6	Oconto County	St.PAUL.Ry. Co.	Deed	Apr. 17, 1882	41	422	Oct. 28, 1884			3.25
7	Same Deed as Parcel #1									3.31
8	Northern Land Co.	Wis. So. Ry. Co.	Q. C. D.	Apr. 9, 1896	70	65	Apr. 15, 1896			3.36
9	Hans P. Johnson	"	Conformation	Apr. 21, 1896	In County Clerk's Office					6.50
10	Ekele Christian Mikkelsen	"	W. D.	Apr. 27, 1896	70	71	May 4, 1896			3.27
11	Peter C. Hanson	"	"	"	70	93	June 5, 1896			3.34
12	Peter Hanson	"	"	May 15, 1896	70	94	"		14590	
13	Eastern Town Lot Co.	C&NW Ry. Co.	"	Oct. 5, 1897	70	409	Oct. 21, 1897			14.99
14	Oconto Land Co.	Wis. So. Ry. Co.	"	May 28, 1896	71	279	July 22, 1896			7.17

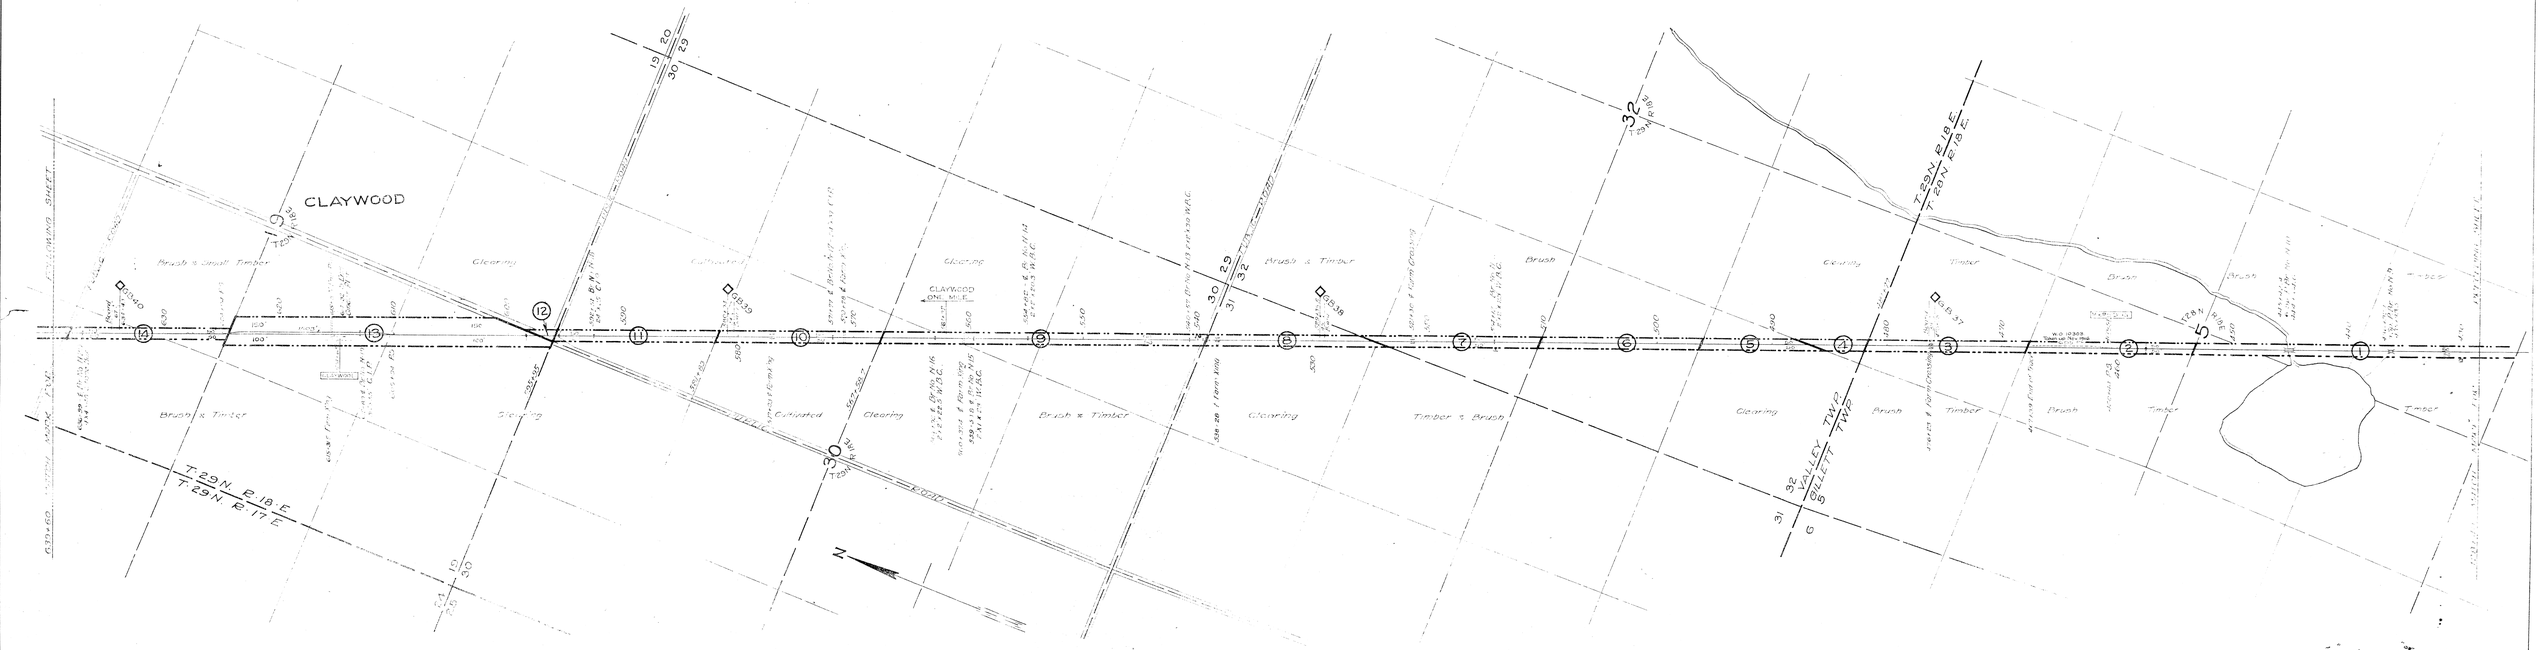

Sheet No 2 of 22 C & N.W. Ry.
from Survey Station 428 + 40
to Survey Station 639 + 60
16-P 6-6.

Geo. Wyland
Valuation Engineer.

RIGHT OF WAY AND TRACK MAP
CHICAGO AND NORTH-WESTERN RAILWAY
OPERATED BY THE
C. & N-W. RY. CO.
LAKE SHORE DIVISION
GILLETT, WIS. TO LAONA, WIS.
STA. 428 + 40 TO STA 639 + 60
SCALE 1-IN = 400 FT. JUNE 30, 1917.
OFFICE OF CHIEF ENGINEER
CHICAGO, ILL.

WIS V-46 2

PLOTTED C.V.B. MAY 12 1915
TRACED C.H.C. MAY 18 1915
CHECKED C.V.A. JUNE 7 1915