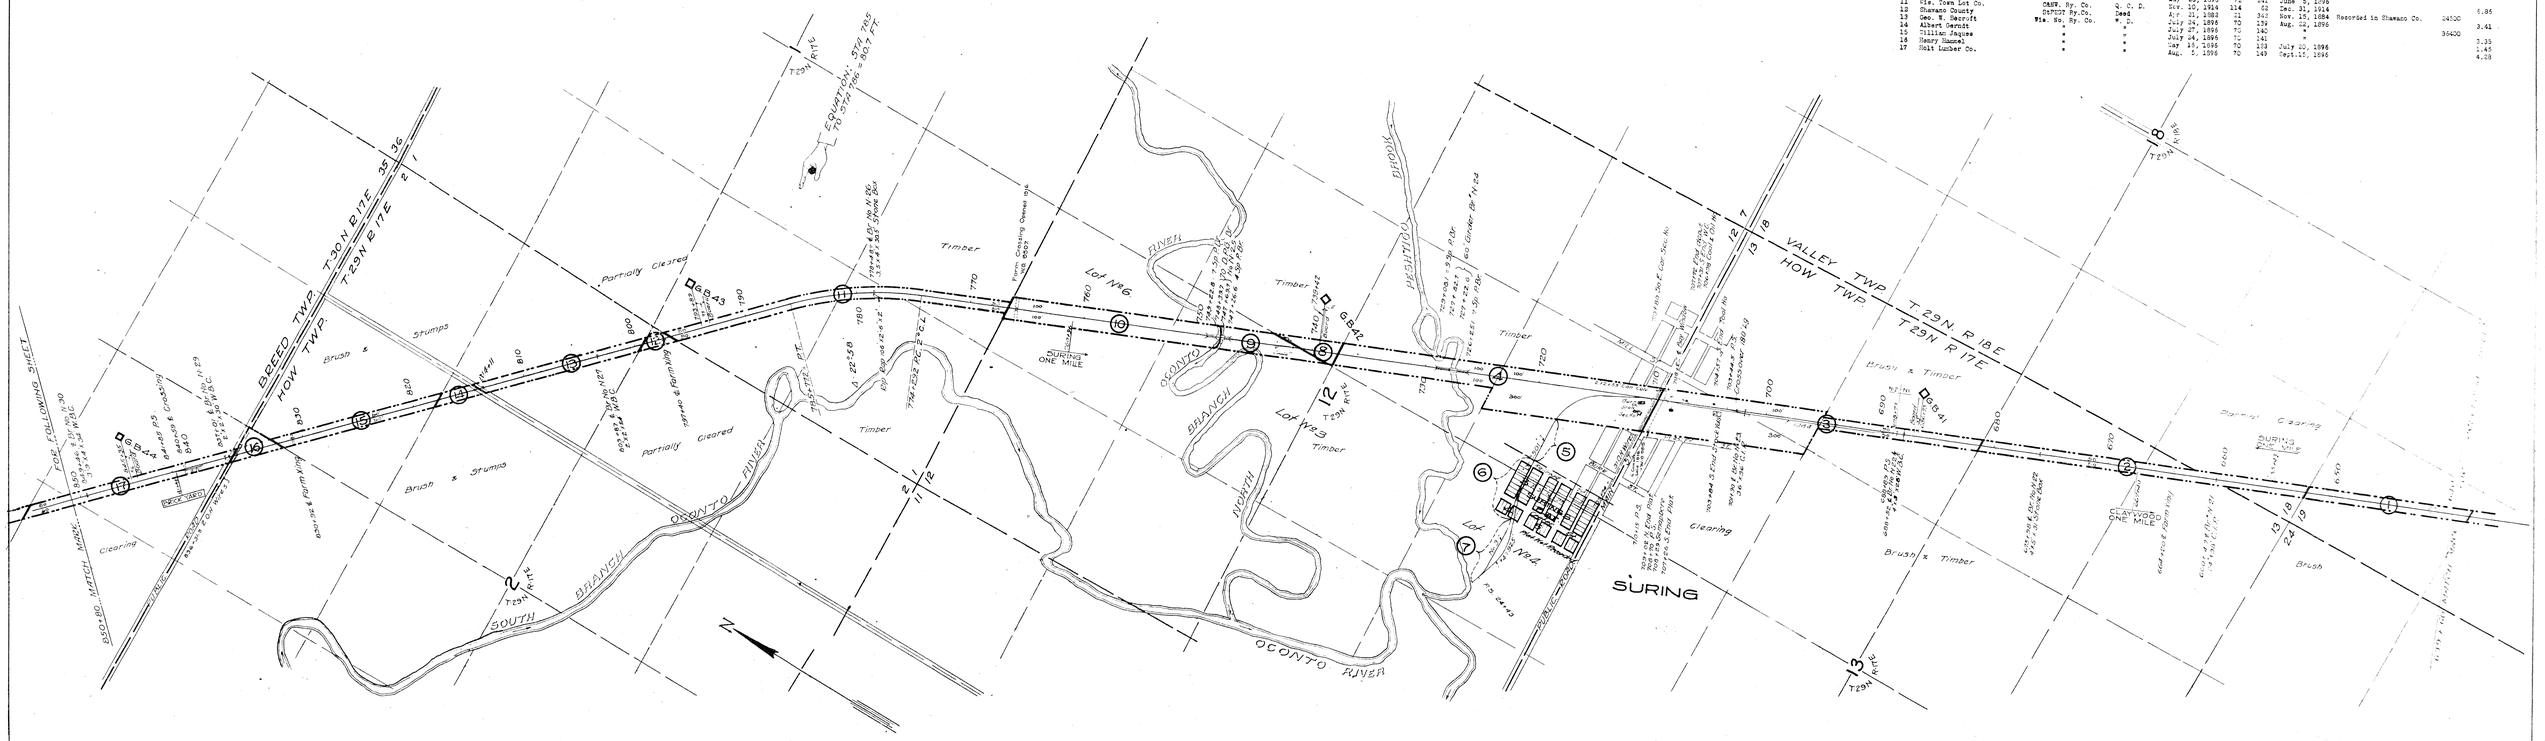
EQUATION: STA 700 TO STA 696 = 367 FT.
T29N R17E
T30N R17E
BEED TWP.
HOW TWP.
VALLEY TWP.
T29N. R18E
T29N R17E
OCONTO RIVER
SOUTH BRANCH
NORTH BRANCH
OCONTO RIVER
SURING
SURING ONE MILE
CLEARED ONE MILE
PUBLIC ROAD
Partially Cleared
Brush & Stumps
Timber
Clearing
Brush & Timber
Lot No 6
Lot No 3
Lot No 4
Lot No 5
Lot No 7
Lot No 2
Lot No 1
Firm Crossing Oconto River
Firm Crossing Oconto River
Firm Crossing Oconto River