




NO.	NAME	DATE	BOOK	PAGE	FILE
1	John P. Walling	May 28, 1896	70	14	June 2, 1896
2	Chas. Babler	June 5, 1896	70	15	June 5, 1896
3	W. Peterson	June 5, 1896	70	16	June 5, 1896
4	John W. Evans	June 5, 1896	70	17	June 5, 1896
5	Jacob Spies, Jr.	June 5, 1896	70	18	June 5, 1896
6	Howard S. Elford	June 5, 1896	70	19	June 5, 1896
7	L. E. Sawyer	June 5, 1896	70	20	June 5, 1896
8	Chas. D. Lowrich	June 5, 1896	70	21	June 5, 1896
9	Samuel J. Tille	June 5, 1896	70	22	June 5, 1896
10	Sever Anderson	June 5, 1896	70	23	June 5, 1896

RIGHT OF WAY AND TRACK MAP
CHICAGO AND NORTH-WESTERN RAILWAY
OPERATED BY THE
C. & N. W. RY. CO.
LAKE SHORE DIVISION
GILLET, WIS. TO LAONA, WIS.

Sheet No. 5 of 22, C & NW Ry
from Survey Station 1062 + 00
to Survey Station 1273 + 20
16" P. 6" S.
Validation Engineer
JUNE 30, 1917.
SCALE 1" = 400 FT.
OFFICE OF CHIEF ENGINEER
CHICAGO, ILL.

