


| NO. | SECTION                    | DATE          | BY  | REVISION | DATE | BY           | REVISION |
|-----|----------------------------|---------------|-----|----------|------|--------------|----------|
| 1   | Locality Survey            | Oct. 9, 1923  | Box | Page     | 136  | Jan. 4, 1926 | 4.36     |
| 2   | The Cattle Company         | Oct. 21, 1923 | Box | Page     | 136  | Jan. 4, 1926 | 4.36     |
| 3   | Same Landmark as Parcel #1 | Oct. 21, 1923 | Box | Page     | 136  | Jan. 4, 1926 | 4.36     |
| 4   | Same Landmark as Parcel #1 | Oct. 21, 1923 | Box | Page     | 136  | Jan. 4, 1926 | 4.36     |
| 5   | Same Landmark as Parcel #1 | Oct. 21, 1923 | Box | Page     | 136  | Jan. 4, 1926 | 4.36     |
| 6   | Same Landmark as Parcel #1 | Oct. 21, 1923 | Box | Page     | 136  | Jan. 4, 1926 | 4.36     |
| 7   | Same Landmark as Parcel #1 | Oct. 21, 1923 | Box | Page     | 136  | Jan. 4, 1926 | 4.36     |
| 8   | Same Landmark as Parcel #1 | Oct. 21, 1923 | Box | Page     | 136  | Jan. 4, 1926 | 4.36     |
| 9   | Same Landmark as Parcel #1 | Oct. 21, 1923 | Box | Page     | 136  | Jan. 4, 1926 | 4.36     |
| 10  | Same Landmark as Parcel #1 | Oct. 21, 1923 | Box | Page     | 136  | Jan. 4, 1926 | 4.36     |



Sheet No. 9A of 22, C & NW, Ry.  
from Survey Station 0+00  
to Survey Station 176+55.  
16-P. 6-S.  
Valuation Engineer

RIGHT OF WAY AND TRACK MAP  
CHICAGO AND NORTH-WESTERN RAILWAY  
OPERATED BY THE  
C. & N-W. RY. CO.  
LAKE SHORE DIVISION  
GILLET, WIS. TO LAONA, WIS.  
STA. 0 + 00 TO STA. 176 + 55  
SCALE 1-IN = 400 FT.  
OFFICE OF CHIEF ENGINEER  
JUNE 30, 1917.  
CHICAGO, ILL.

