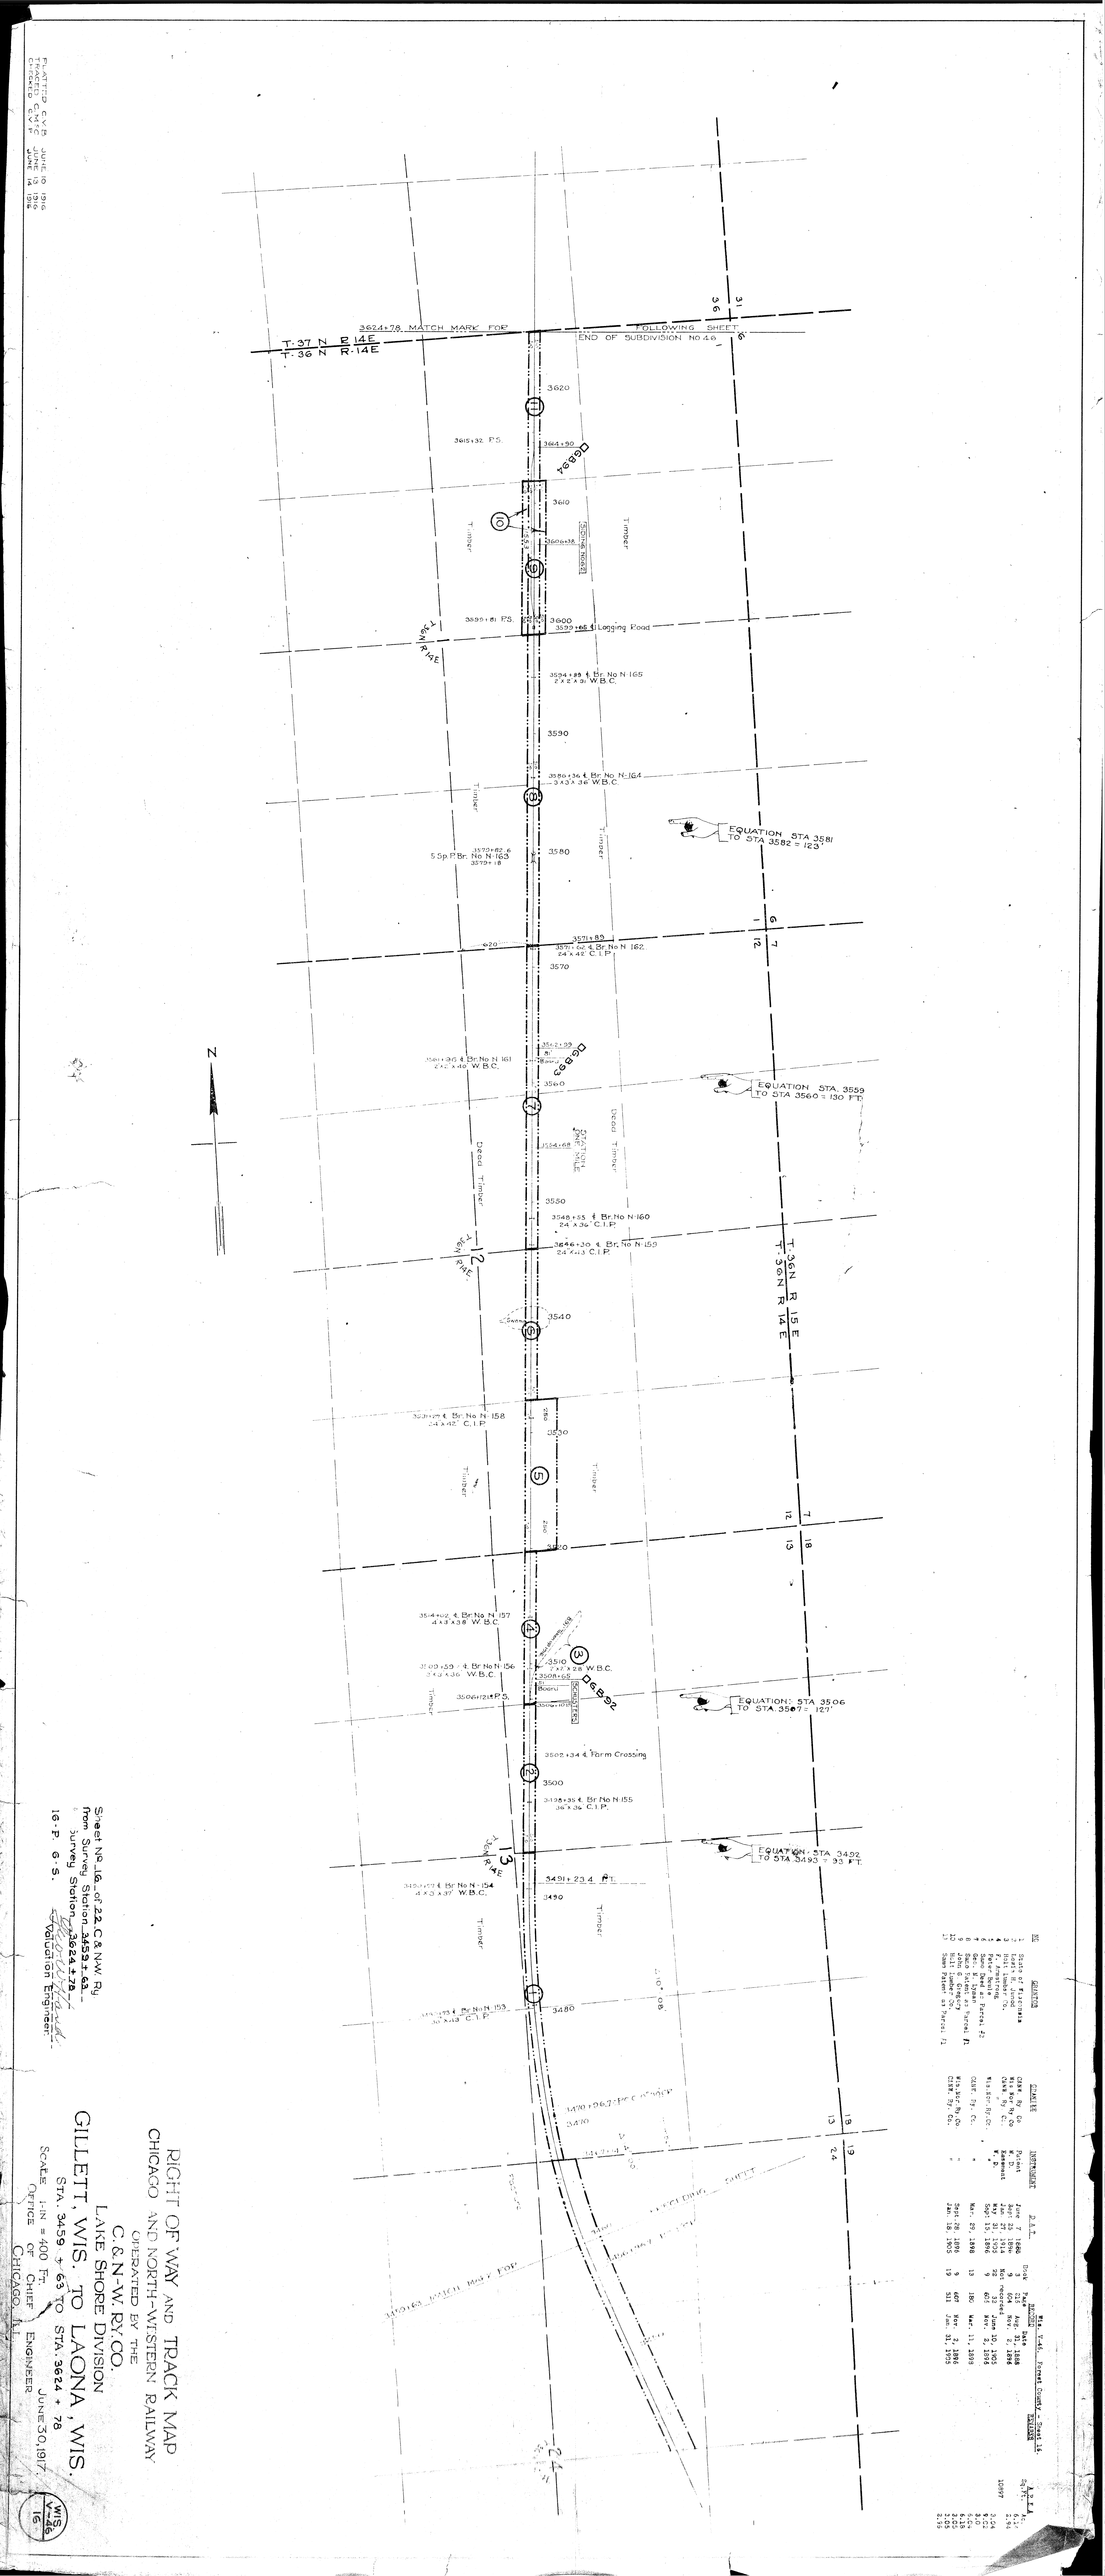

RIGHT OF WAY AND TRACK MAP
CHICAGO AND NORTH-WESTERN RAILWAY
OPERATED BY THE
C. & N-W. RY. CO.
LAKE SHORE DIVISION
GILLETT, WIS. TO LAONA, WIS.
STA. 3459 + 63 TO STA. 3624 + 78
SCALE, 1 IN = 400 FT.
OFFICE OF CHIEF ENGINEER
CHICAGO, ILL. JUNE 30, 1917.

Sheet No. 16 of 22 C. & N.W. Ry.
from Survey Station 3459+63
to Survey Station 3624+78

16 P. 6 S.

Valuation Engineer

PLATTED CVS JUNE 10 1916
CHECKED CVS JUNE 13 1916
TRACED CVS JUNE 14 1916

Wis. Tel. Printed County Sheet 16

Miles	Station	Remarks	Name of Road	Instrument	Date	Book	Page	Vol.	Page
		Station Name Changed	C. & N.W. Ry. Co.	Deed	Aug. 31, 1888	3	624	5	524