




State of Illinois
County of Cook
I, the undersigned officer of the Chicago and North-Western
Railway do hereby certify that this is a correct map in a series
of eight primary sheets and no supplemental sheets of
said railway from survey station 3624+78 to survey station
3725+00 Lake Shore Division, State of Wisconsin, prepared
from the records of said company.

Correct: *W. J. Saunders*
Valuation Engineer

Chief Engineer

RIGHT OF WAY AND TRACK MAP
CHICAGO AND NORTH-WESTERN RAILWAY
OPERATED BY THE
C. & N. W. RY. CO.
LAKE SHORE DIVISION
SOUTH OF
STATE LINE
SAUNDERS, MICH.
STA. 3624+78 TO STA. 3725+00
SCALE 1" = 400 FT.
OFFICE OF CHIEF ENGINEER
CHICAGO, ILL.

Subscribed and sworn to before me this 6th day of Nov. 1916
Notary Public in and for the
County of Cook
State of Illinois
My commission expires May 11th, 1916

NO.	GRANTOR	GRANTEE	INSTRUMENT	P. A. T. E.	RECORD	DATE	FILE	REMARKS	A. R. E. A.
1	Nellie W. Linn	C. & N. W. Ry. Co.	W. D.	13	13	Apr. 11, 1898	19	104	19.27
2	State of Wisconsin	Patent	June 7, 1882	3	216	Aug. 31, 1882	1390	1.04	19.00
3	James B. Goodman	W. D.	June 7, 1882	3	216	Aug. 31, 1882	9.86	12.01	12.01
4	James B. Goodman	W. D.	Feb. 11, 1895	19	560	Mar. 25, 1905	12.35	12.35	12.35
5	Cornelia S. Fox	W. D.	Feb. 11, 1895	19	560	Mar. 25, 1905	12.35	12.35	12.35