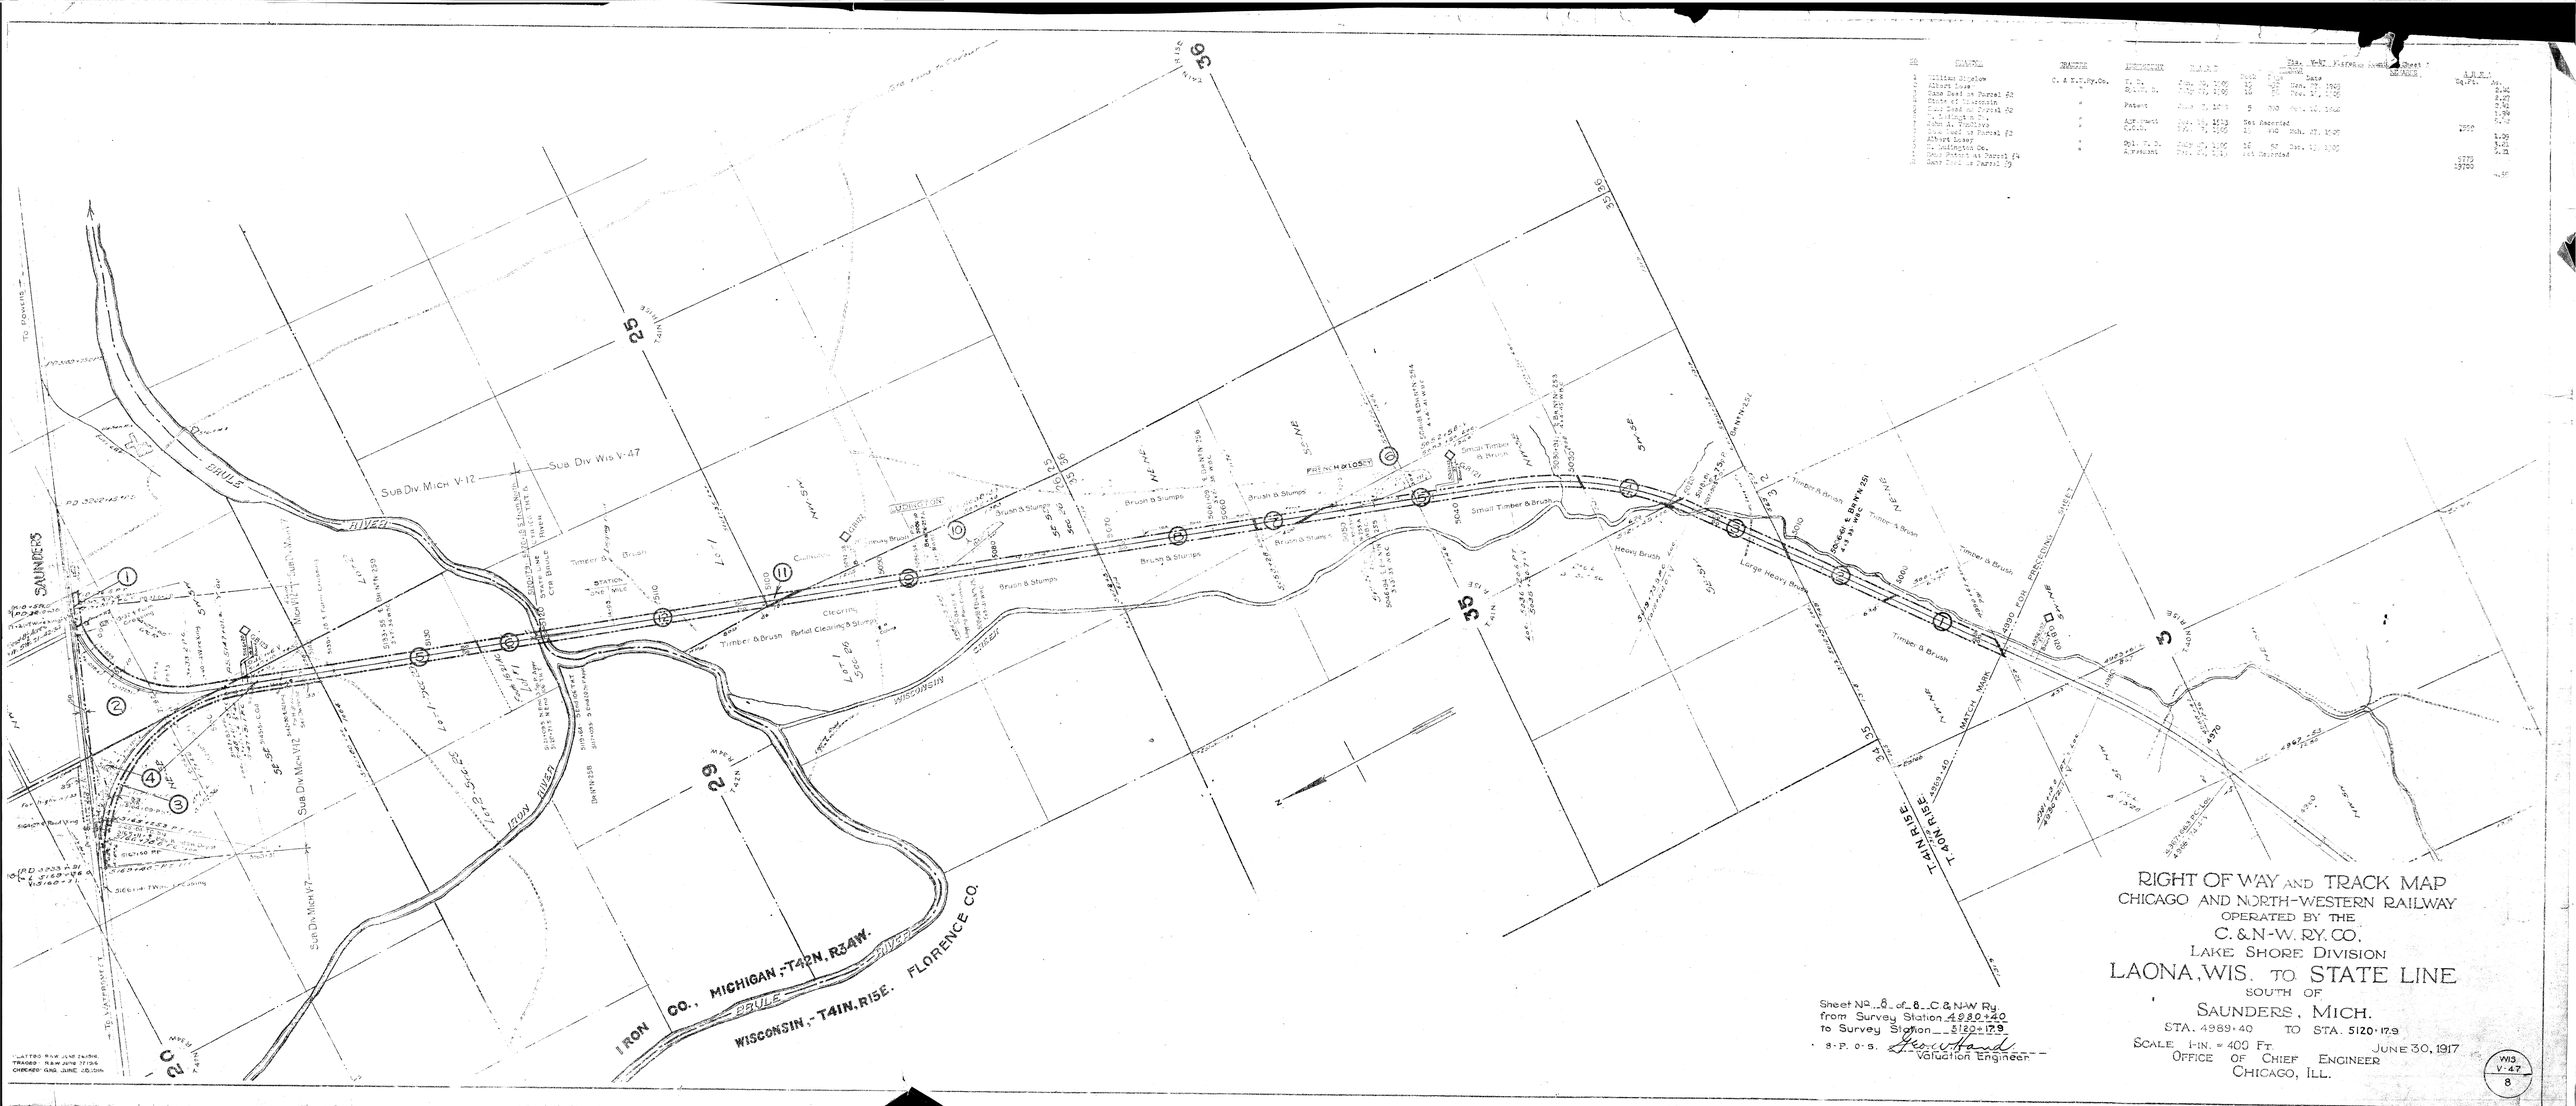

No.	Name	Station	Description	Book	Page	Date	Amount	Remarks	L.N.W. Sq.Ft.	Acres
1	Tolliver Bungalow	C. & N.W.Ry.Co.	Ex. Fr.							
2	Albert Lowe	"	Rel. & Ex.	1750	191	Jan. 27, 1913				2.42
3	Cane Deed re Parcel #2	"	Rel. & Ex.	1750	192	Jan. 27, 1913				2.42
4	State of Wisconsin	"	Patent							1.29
5	Quit Deed re Parcel #2									1.29
6	C. Hidinger & Co.	"	Agreement							1.72
7	John A. Trudeau	"	Agreement							
8	Quit Deed re Parcel #2									1.08
9	Albert Lowe	"	Rel. & Ex.							2.42
10	C. Hidinger & Co.	"	Rel. & Ex.							2.42
11	Cane Deed re Parcel #4									
12	Deed Dated re Parcel #3									

Sheet No. 8 of 8 C. & N.W. Ry.
from Survey Station 4980+40
to Survey Station 5120+17.9
B.P. O.S.

Valuation Engineer

RIGHT OF WAY AND TRACK MAP
CHICAGO AND NORTH-WESTERN RAILWAY
OPERATED BY THE
C. & N-W. RY. CO.
LAKE SHORE DIVISION
LAONA, WIS. TO STATE LINE
SOUTH OF
SAUNDERS, MICH.

STA. 4989+40 TO STA. 5120+17.9

SCALE 1-IN. = 400 FT. JUNE 30, 1917

OFFICE OF CHIEF ENGINEER
CHICAGO, ILL.

WIS V-47 8

PLOTTED FROM FIELD NOTES
TRACED - N.A.W. JUNE 17 1918
CHECKED - ENG. JUNE 20, 1918