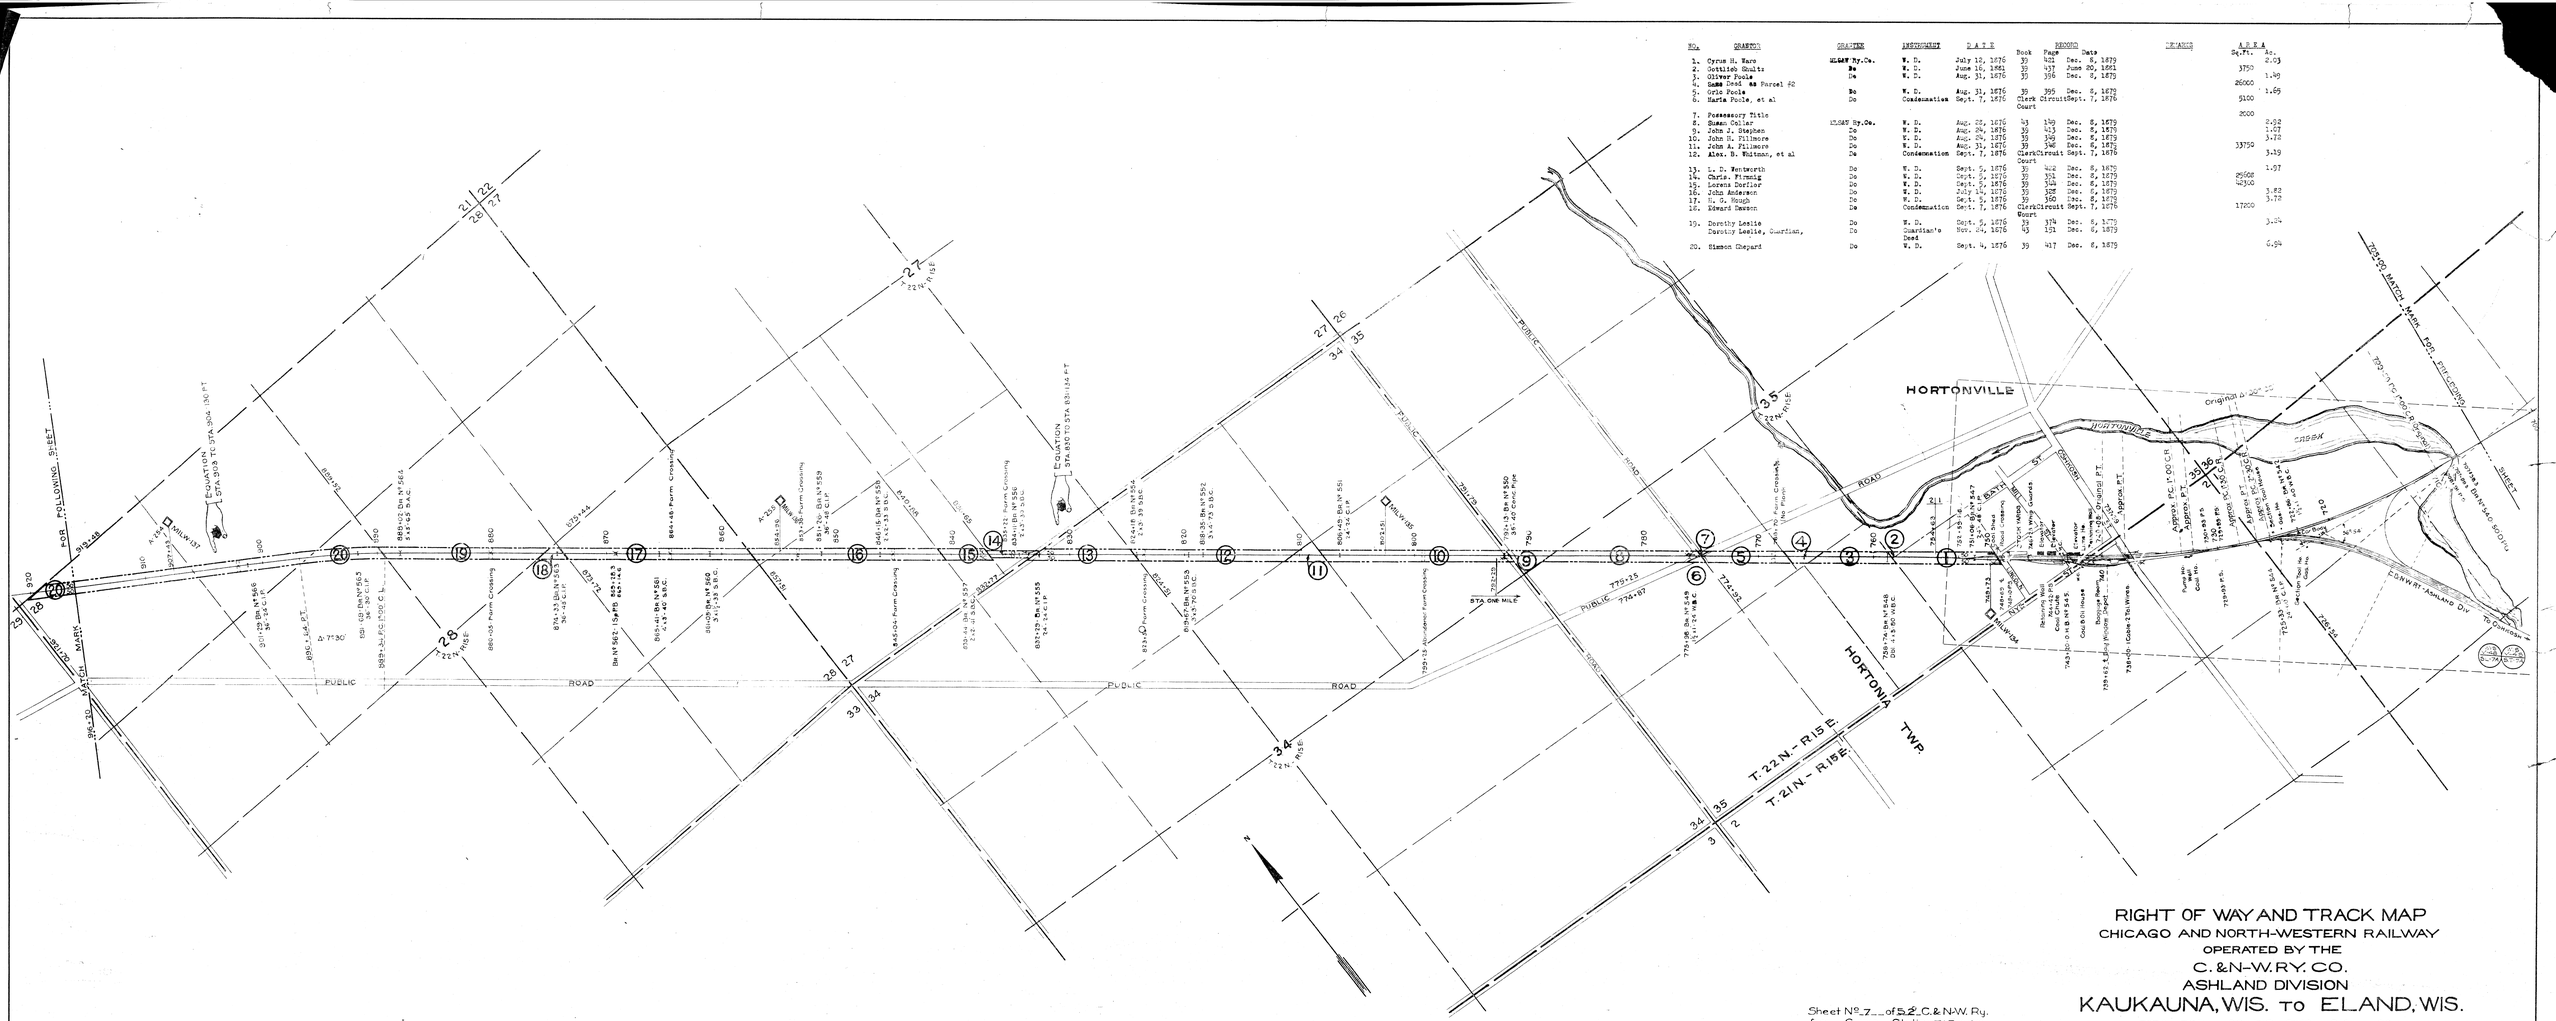
HORTONVILLE
HORTONIA TWP.
T. 22 N. - R. 15 E.
T. 21 N. - R. 15 E.
PUBLIC ROAD
FOR FOLLOWING STREET
STA ONE MILE
Original P.C. 1° 00' C.H.
Original P.T.
Original P.C. 1° 30' C.H.
Original P.T.
Present P.C. 1° 00' C.H.
Present P.T.
Present P.C. 1° 30' C.H.
Present P.T.
HORTONVILLE ROAD
CREEK
BRIDGE
Pump House
Coal & Oil House
Passenger Depot
Coal Chute
Water Tank
Section House
Freight House
Coal Chute
Coal & Oil House
Coal Chute
Coal Chute
Coal Chute