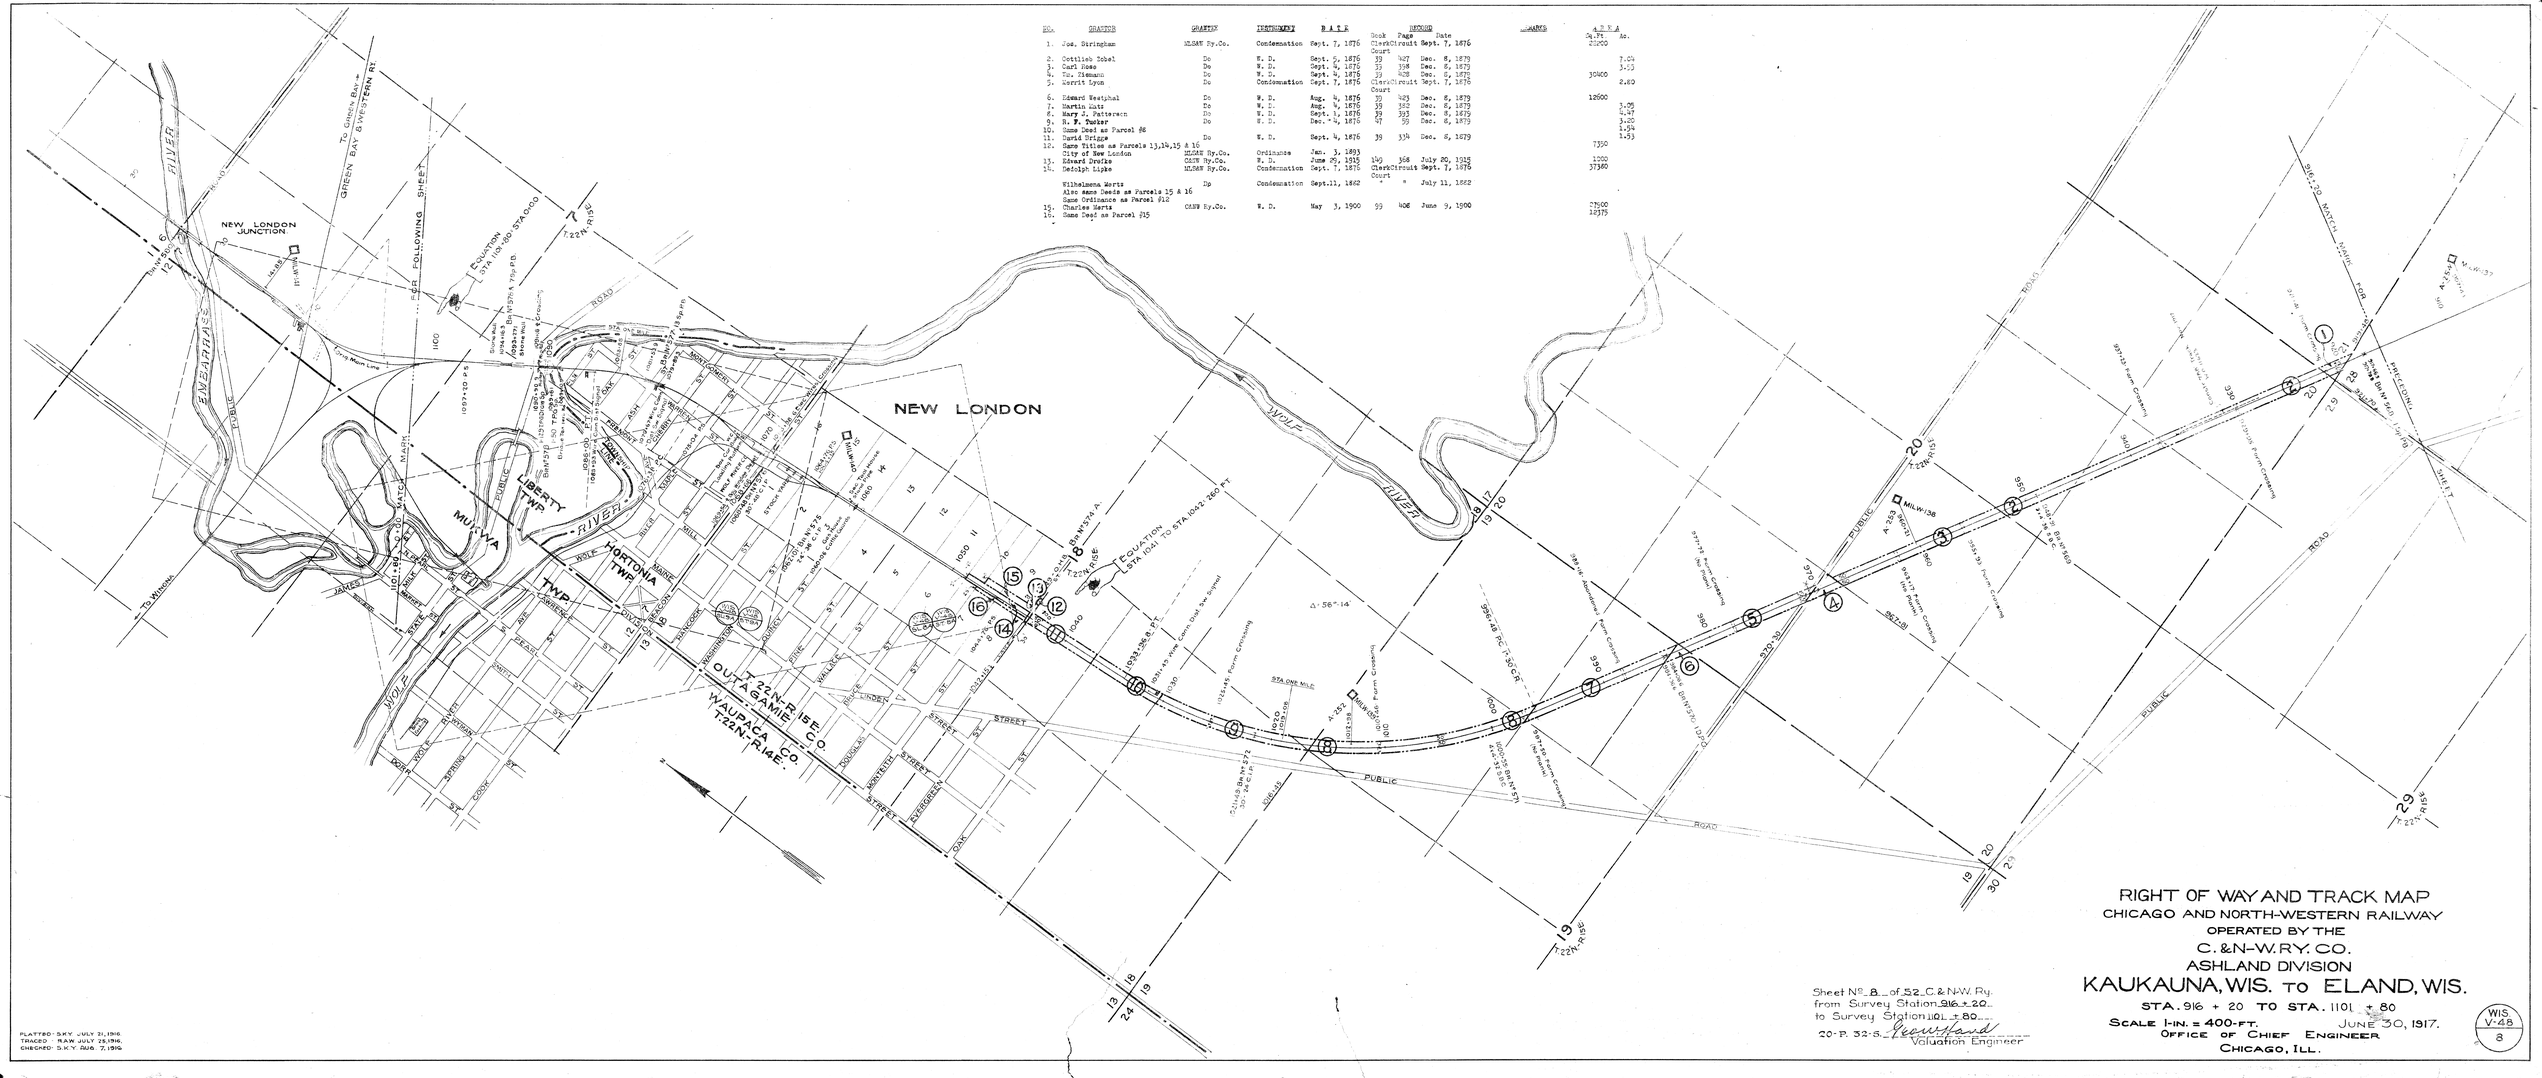

NO.	GRANTOR	GRANTEE	INSTRUMENT	DATE	RECORD Book	Page	Date	REMARKS	A. S. & A. Sq.Ft	Ac.
1.	Jos. Stringham	WLSAN Ry.Co.	Condemnation	Sept. 7, 1876	Clerk Circuit Court		Sept. 7, 1876		21200	
2.	Gottlieb Zobel	Do	W. D.	Sept. 6, 1876	39	327	Dec. 8, 1879			7.04
3.	Carl Rose	Do	W. D.	Sept. 4, 1876	39	328	Dec. 8, 1879			3.55
4.	Th. Tiemann	Do	W. D.	Sept. 4, 1876	39	328	Dec. 8, 1879		30400	
5.	Merrit Lyon	Do	Condemnation	Sept. 7, 1876	Clerk Circuit Court		Sept. 7, 1876			2.80
6.	Edward Westphal	Do	W. D.	Aug. 4, 1876	39	323	Dec. 8, 1879		12600	
7.	Martin Katz	Do	W. D.	Aug. 4, 1876	39	322	Dec. 8, 1879			3.05
8.	Mary J. Patterson	Do	W. D.	Sept. 1, 1876	39	393	Dec. 8, 1879			6.47
9.	R. F. Tucker	Do	W. D.	Dec. 4, 1876	47	99	Dec. 8, 1879			3.20
10.	Same Deed as Parcel 86									1.94
11.	David Driggs	Do	W. D.	Sept. 4, 1876	39	334	Dec. 8, 1879			1.53
12.	Same Titles as Parcels 13,14,15 & 16								7350	
	City of New London	WLSAN Ry.Co.	Ordinance	Jan. 3, 1893					1200	
13.	Edward Dreike	C&NW Ry.Co.	W. D.	June 29, 1915	149	368	July 20, 1915		37340	
14.	Adolph Lipke	WLSAN Ry.Co.	Condemnation	Sept. 7, 1876	Clerk Circuit Court		Sept. 7, 1876			
	Wilhelmena Werts	Do	Condemnation	Sept.11, 1862	"		July 11, 1862			
	Also same Deeds as Parcels 15 & 16									
	Same Ordinance as Parcel 912									
15.	Charles Werts	C&NW Ry.Co.	W. D.	May 3, 1900	99	406	June 9, 1900		27000	
16.	Same Deed as Parcel 915								12375	

PLATTED: S.K.Y. JULY 21, 1916.
TRACED: R.A.W. JULY 23, 1916.
CHECKED: S.K.Y. AUG. 7, 1916.

Sheet No. 8 of 52 C. & N.W. Ry.
from Survey Station 916 + 20
to Survey Station 1101 + 80
20-P. 32-S. Leverhand
Valuation Engineer

RIGHT OF WAY AND TRACK MAP
CHICAGO AND NORTH-WESTERN RAILWAY
OPERATED BY THE
C. & N-W. RY. CO.
ASHLAND DIVISION
KAUKAUNA, WIS. to ELAND, WIS.
STA. 916 + 20 TO STA. 1101 + 80
SCALE 1-IN. = 400-FT. JUNE 30, 1917.
OFFICE OF CHIEF ENGINEER
CHICAGO, ILL.

WIS V-48 8