


OWNER		DATE		RECORD		REMARKS	
15	Robert Brown	Feb. 7, 1898	Dec. 1, 1898	448	1.91		
16	Robert Brown	Feb. 7, 1898	Dec. 1, 1898	448	1.91		
17	William Proctor	Jan. 22, 1898	Dec. 1, 1898	448	1.91		
18	Robert Brown	Jan. 22, 1898	Dec. 1, 1898	448	1.91		
19	Robert Brown	Jan. 22, 1898	Dec. 1, 1898	448	1.91		
20	Robert Brown	Jan. 22, 1898	Dec. 1, 1898	448	1.91		
21	Robert Brown	Jan. 22, 1898	Dec. 1, 1898	448	1.91		
22	Robert Brown	Jan. 22, 1898	Dec. 1, 1898	448	1.91		
23	Robert Brown	Jan. 22, 1898	Dec. 1, 1898	448	1.91		
24	Robert Brown	Jan. 22, 1898	Dec. 1, 1898	448	1.91		
25	Robert Brown	Jan. 22, 1898	Dec. 1, 1898	448	1.91		
26	Robert Brown	Jan. 22, 1898	Dec. 1, 1898	448	1.91		
27	Robert Brown	Jan. 22, 1898	Dec. 1, 1898	448	1.91		



RIGHT OF WAY AND TRACK MAP
CHICAGO AND NORTH-WESTERN RAILWAY
OPERATED BY THE
C. & N. W. RY. CO.
ASHLAND DIVISION
KAUKAUNA, WIS. TO ELAND, WIS.
STATIONING FROM SURVEY STATION 0.00 TO 20.00
SCALE 1 IN. = 400 FT.
JUNE 30, 1917.
OFFICE OF CHIEF ENGINEER
CHICAGO, ILL.