


NO.	SURVEYOR	DATE	RECORD	DATE	AREA
1.	John W. Bates	Dec. 19, 1892	Book 1	June 20, 1893	14.0
2.	J. C. Nickerson	Do	Do	Aug. 5, 1893	3.98
3.	Charles W. Bates	Oct. 29, 1893	Do	Dec. 1, 1893	3.98
4.	Charles W. Bates	Nov. 13, 1893	Do	Dec. 1, 1893	12.00
5.	Charles W. Bates	Dec. 1, 1893	Do	Dec. 1, 1893	3.42
6.	Charles W. Bates	Dec. 1, 1893	Do	Dec. 1, 1893	2.99
7.	Charles W. Bates	Dec. 1, 1893	Do	Dec. 1, 1893	3.42
8.	Charles W. Bates	Dec. 1, 1893	Do	Dec. 1, 1893	3.42


RIGHT OF WAY AND TRACK MAP
CHICAGO AND NORTH-WESTERN RAILWAY
OPERATED BY THE
C. & N. W. RY. CO.
ASHLAND DIVISION
KAUKAUNA, WIS. TO ELAND, WIS.
TO STA.
JUNE 30, 1917.

SCALE 1 IN. = 400 FT.
OFFICE OF CHIEF ENGINEER
CHICAGO, ILL.