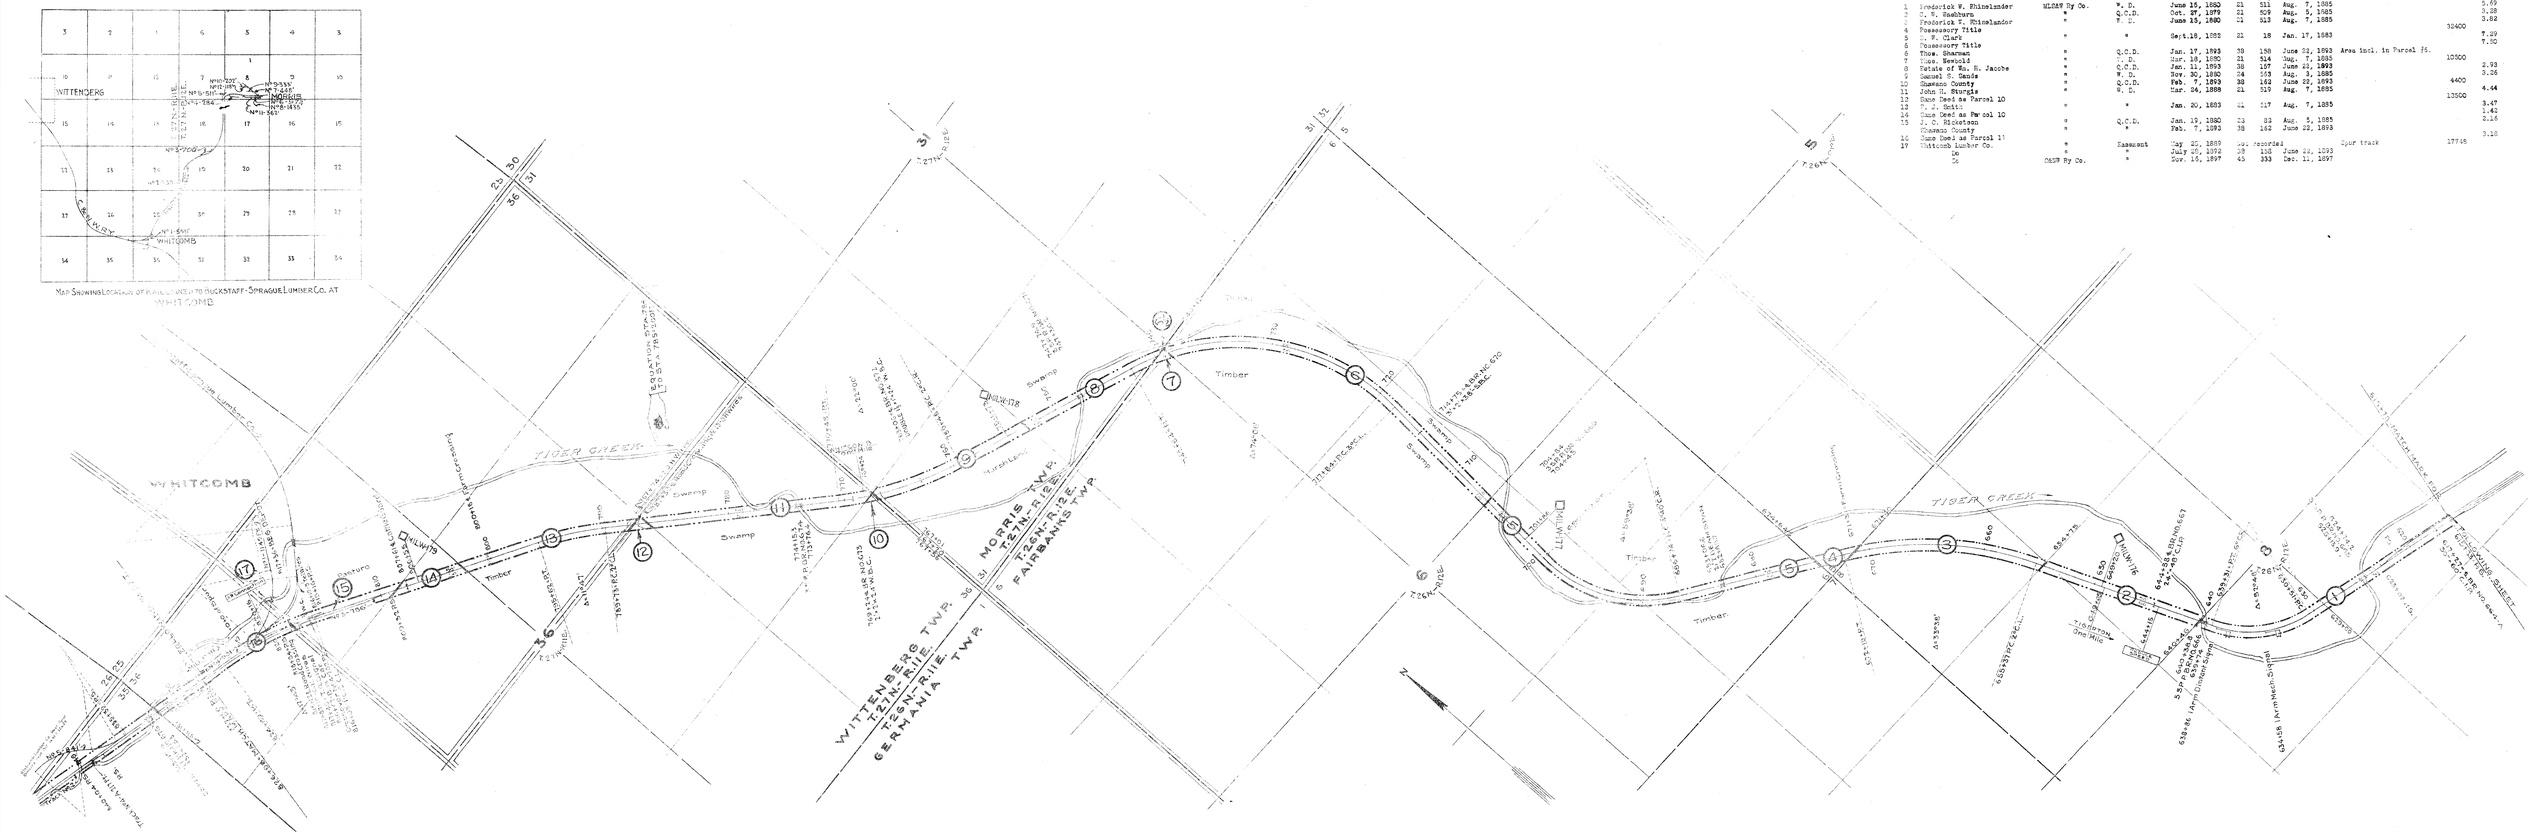

No	Grantor	Grantee	Instrument	Date	Book	Page	Recorded	Remarks	Area Sq. Ft.	Area Acres
1	Frederick W. Rhinelander	WLC&W Ry Co.	W. D.	June 16, 1880	21	511	Aug. 7, 1885			5.69
2	C. V. Washburn	"	Q.C.D.	Oct. 27, 1879	21	509	Aug. 5, 1885			3.28
3	Frederick F. Rhinelander	"	W. D.	June 15, 1880	21	513	Aug. 7, 1885			3.82
4	Possessory Title	"	"						32400	
5	L. F. Clark	"	"	Sept.16, 1882	21	18	Jan. 17, 1883			7.29
6	Possessory Title									7.50
6	Thos. Shannon	"	Q.C.D.	Jan. 17, 1893	38	158	June 22, 1893	Area incl. in Parcel #5.		
7	Chas. Herold	"	"	Mar. 18, 1880	21	514	Aug. 7, 1885		10500	
8	Estate of Wm. H. Jacobs	"	Q.C.D.	Jan. 13, 1893	38	157	June 22, 1893			2.93
9	Samuel S. Eads	"	W. D.	Nov. 30, 1880	24	163	Aug. 3, 1885			3.26
10	Shawano County	"	Q.C.D.	Feb. 7, 1893	38	162	June 22, 1893		4400	
11	John T. Sturgis	"	W. D.	Mar. 24, 1888	24	519	Aug. 7, 1885			4.44
12	Same Deed as Parcel 10	"	"						13500	
13	T. J. Smith	"	"	Jan. 20, 1883	21	517	Aug. 7, 1885			3.47
14	Same Deed as Parcel 10	"								1.42
15	J. C. Nicholson	"	Q.C.D.	Jan. 19, 1880	23	83	Aug. 5, 1885			2.16
	Shawano County	"	"	Feb. 7, 1893	38	162	June 22, 1893			
16	Same Deed as Parcel 11	"								3.28
17	Whitcomb Lumber Co.	"	Easement	May 25, 1889	Not recorded			Spur track	17748	
	Do	"	"	July 25, 1892	38	158	June 22, 1893			
	Do	C&NW Ry Co.	"	Nov. 15, 1897	45	393	Dec. 11, 1897			

Sheet No. 18 of 52 C. & N.W. Ry.
from Survey Station 615 + 78.
to Survey Station 826 + 98.
20-P. 32-5.

Howland
Valuation Engineer

Plotted By C.V.B. July 25 1916.
Traced by F.O.Z. Aug. 5, 1916.
Checked By C.V.B. Aug. 15, 1916.

RIGHT OF WAY AND TRACK MAP

CHICAGO AND NORTH-WESTERN RAILWAY

OPERATED BY THE

C. & N-W. RY. CO.

ASHLAND DIVISION

KAUKAUNA, WIS. to ELAND, WIS.

STA. 615 + 78 TO STA. 826 + 98

SCALE 1-IN. = 400-FT. JUNE 30, 1917

OFFICE OF CHIEF ENGINEER

CHICAGO, ILL.

WIS. V-48 18