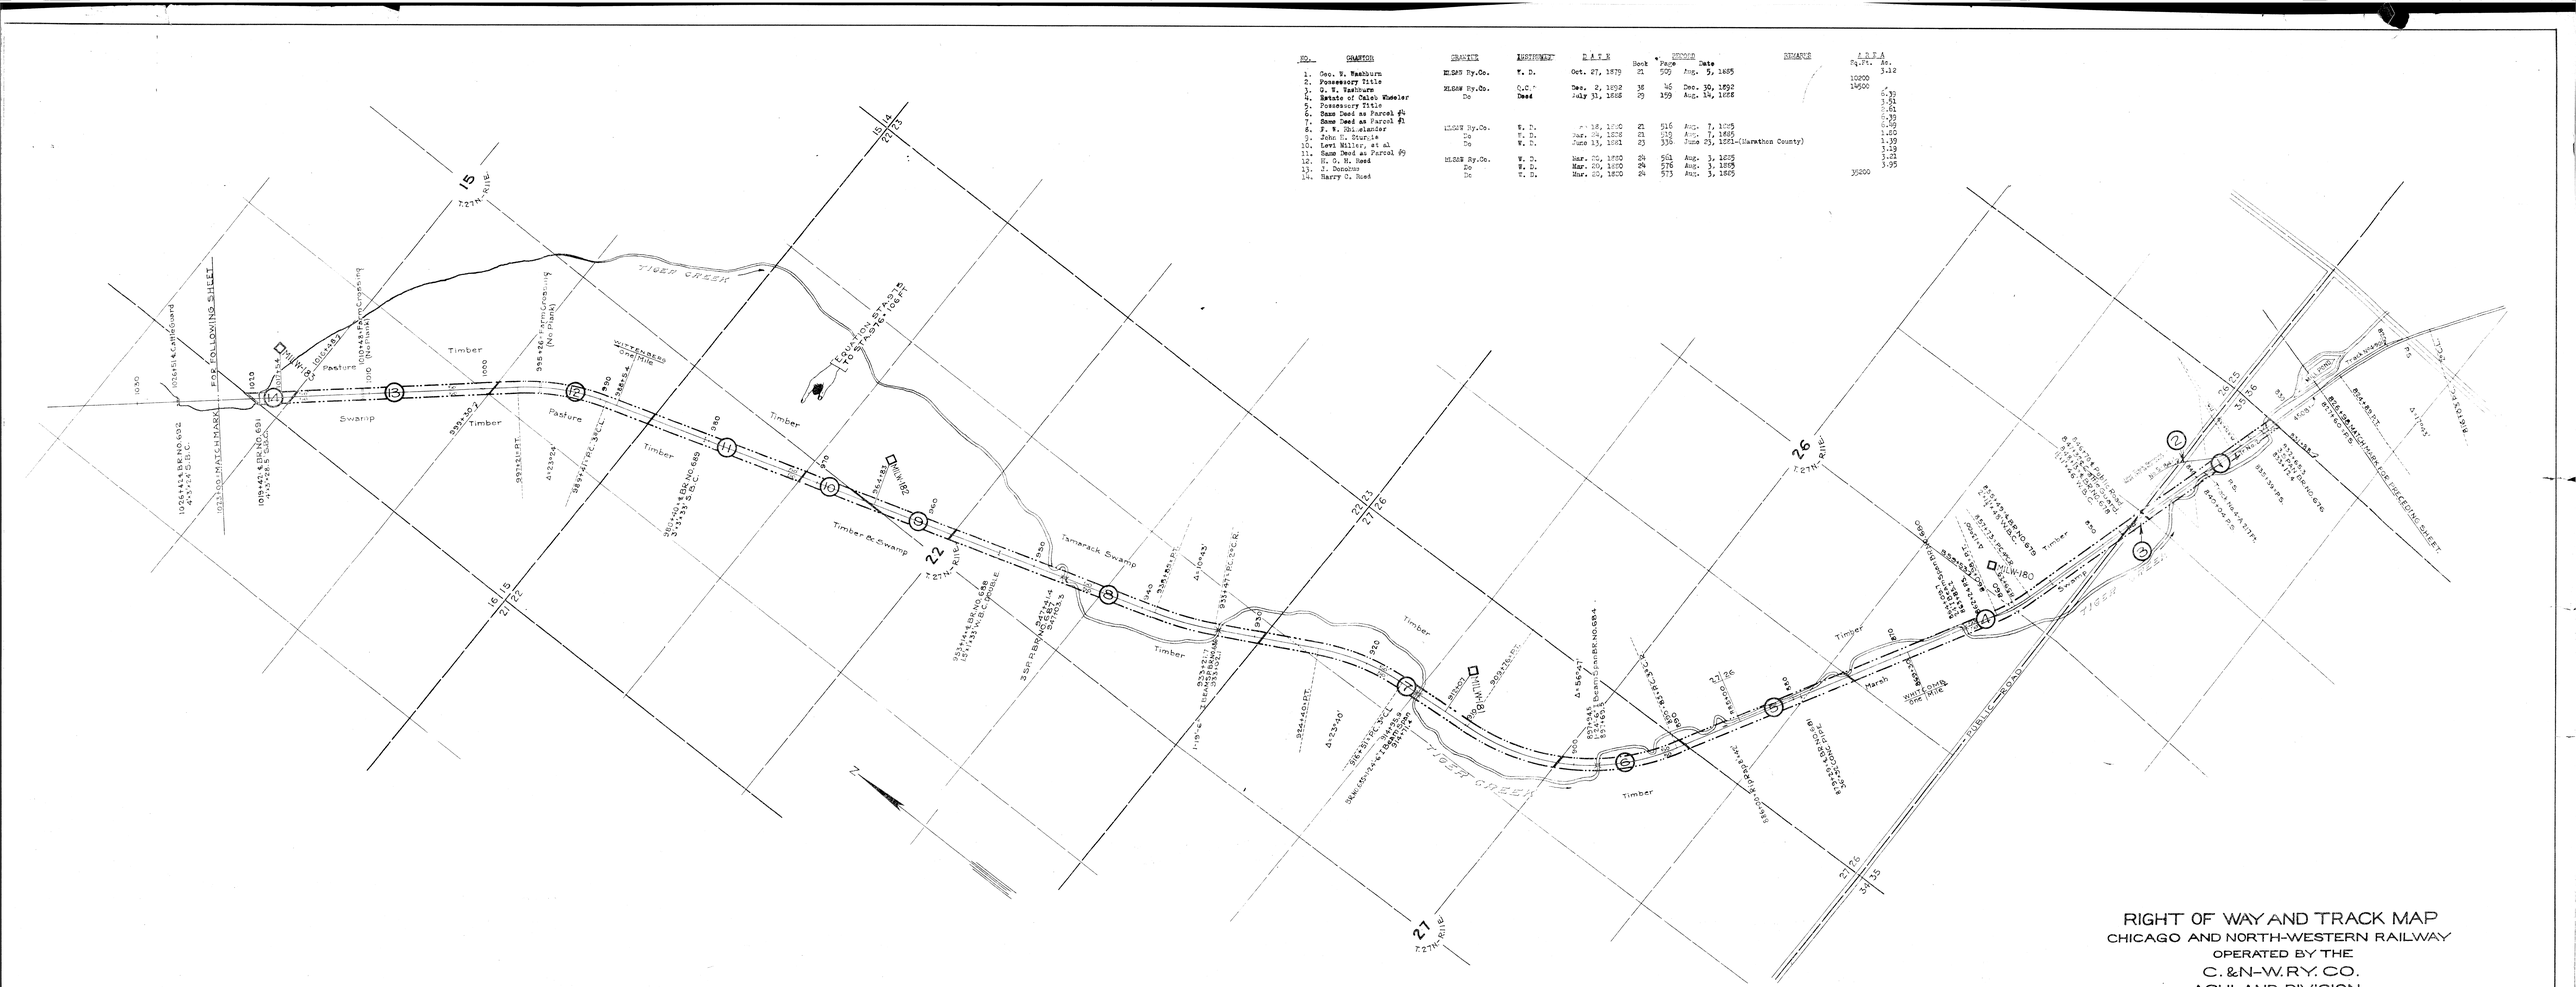
FOR FOLLOWING SHEET
TIGER CREEK
Timber
Pasture
Swamp
Timber & Swamp
Tamarack Swamp
Marsh
PUBLIC ROAD
Timber
Pasture
Swamp
Timber
Timber
Timber