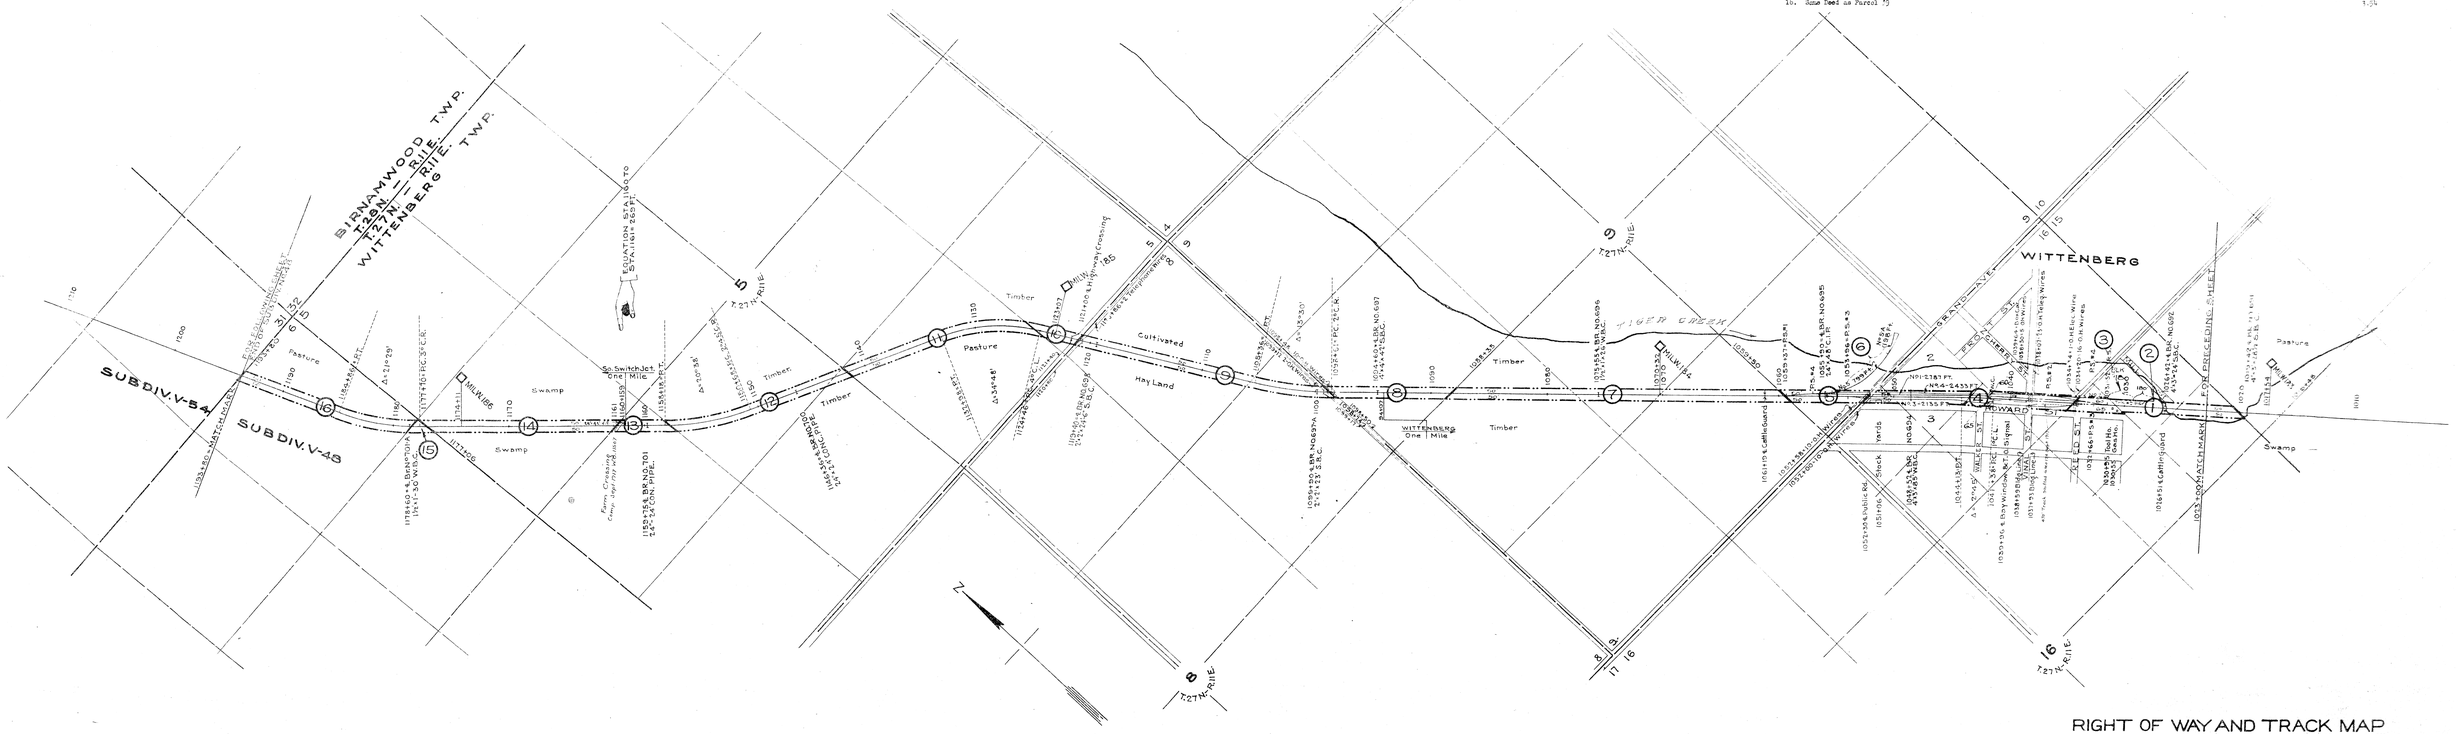

No.	Grantor	Grantee	Instrument	Date	Book	Page	Recorded Date	Remarks	Area Sq.Ft.	Area Ac.
1.	H. G. N. Reed	M&StP Ry.Co.	W. D.	Mar. 20, 1860	89	561	Aug. 1, 1865			1.75
2.	Wittenberg Veneer & Panel Co.	C&NW Ry.Co.	Easement	May 24, 1897	55	275	July 15, 1897		1160	
3.	C. H. Hilley, et al	M&StP Ry.Co.	Easement	May 25, 1853	38	186	July 21, 1853		0832	
4.	Lake Shore Traffic Co.	Do	W. D.	June 15, 1860	89	562	Aug. 5, 1865			4.82
5.	Chas. Carpenter	Do	W. D.	Jan. 20, 1863	21	517	Aug. 7, 1865			1.50
6.	Possessory Title								13753	
7.	Shawano County	M&StP Ry.Co.	Q.C.D.	Feb. 7, 1893	38	162	June 22, 1893			6.62
8.	J. T. Curtis	Do	W. D.	May 11, 1860	84	575	Aug. 3, 1865			2.41
	Shawano County	Do	Q.C.D.	Feb. 7, 1893	38	162	June 22, 1893			
	John H. Kuehl	Do	W. D.	Mar. 20, 1856	03	319	Aug. 7, 1865			2.10
10.	Chas. Mason	Do	W. D.	Sept.28, 1861	20	310	July 8, 1862		31500	
11.	Same Deed as Parcel 7)									1.72
12.	Same Deed as Parcel 7									3.78
13.	Fred Snake									1.07
14.	Good Snake									3.73
15.	Possessory Title								13500	
16.	Same Deed as Parcel 7)									1.94

Sheet No. 20 of 52 C. & N.W. Ry.
from Survey Station 1023+00
to Survey Station 1193+80.
20-P. 32-S. [signature]
Valuation Engineer

RIGHT OF WAY AND TRACK MAP
CHICAGO AND NORTH-WESTERN RAILWAY
OPERATED BY THE
C. & N-W. RY. CO.
ASHLAND DIVISION
KAUKAUNA, WIS. to ELAND, WIS.
STA. 1093 + 80 TO STA. 1023 + 00
SCALE 1-IN. = 400-FT. JUNE 30, 1917.
OFFICE OF CHIEF ENGINEER
CHICAGO, ILL.

Plotted by C.V.B. July 29, 1916.
Traced by F.O.R. Aug. 3, 1916.
Checked by C.V.B. Aug. 15, 1916

WIS V-48 20