


NO.	NAME	DATE	FROM	AREA
1	CITY OF OSHKOSH	JULY 7, 1879	105 50' 00" 1000	1000
2	W. H. FROTHMAN	Aug. 27, 1879	105 50' 00" 1000	1000
3	John H. Hande, et al	Sept. 6, 1879	105 50' 00" 1000	1000
4	R. F. BARTON	Sept. 6, 1879	105 50' 00" 1000	1000
5	Comstock & Rogers	Sept. 6, 1879	105 50' 00" 1000	1000
6	Geo. Rogers	Sept. 6, 1879	105 50' 00" 1000	1000
7	Thomas A. Rogers	Sept. 6, 1879	105 50' 00" 1000	1000
8	Geo. Rogers	Sept. 6, 1879	105 50' 00" 1000	1000



RIGHT OF WAY AND TRACK MAP
CHICAGO AND NORTH-WESTERN RAILWAY
OPERATED BY THE
C. & N. W. RY. CO.
ASHLAND DIVISION
OSHKOSH, WIS. TO HORTONVILLE, WIS.

Subscribed and sworn to before me, this 30th day of March, 1916.
Notary Public for the State of Illinois
My commission expires May 14, 1916.

SCALE 1 IN. = 400 FT.
JUNE 30, 1917.
OFFICE OF CHIEF ENGINEER
CHICAGO, ILL.

