
No.	Name	Location	Ownership	D A T E	Record			Remarks	A R E A
					Book	Page	Date		Sq.Ft. Ac.
1	Geo. Rogers	M.L&W Ry.Co.	Condemnation	Sept. 5, 1879	Clerk Circuit Court		Sept. 5, 1879		4.05
2	Theodore Grube	"	"	Sept. 6, 1879	"	"	Sept. 6, 1879		3.03
3	John Ryf	"	W. D.	Oct. 7, 1879	32	99	July 26, 1865		6.69
4	Jos. Schindelheim	"	W. D.	Oct. 6, 1879	32	108	July 29, 1865		3.57
5	Charles L. Pride, et al	"	W. D.	Dec. 9, 1879	32	106	July 29, 1865		2.99
6	Possessory Title	"							4.17
7	Talcha Pride, et al	"	W. D.	July 26, 1880	32	300	July 26, 1865		2.54
8	Christian Boss	"	W. D.	Oct. 7, 1879	32	313	July 29, 1865		4.19
9	Edwin Beahlen	"	W. D.	July 29, 1879	32	312	July 29, 1865		9.09
10	James F. Black	"	Condemnation	Sept. 6, 1879	Clerk Circuit Court		Sept. 6, 1879		3.19
11	Lucy Abel	"	W. D.	Mar. 24, 1880	32	314	July 29, 1865		3.20
12	Carletta Abel	"	W. D.	Mar. 24, 1880	32	315	July 29, 1865		
13	Samuel Pratt	"	W. D.	Aug. 28, 1879	32	303	July 29, 1865		1.89

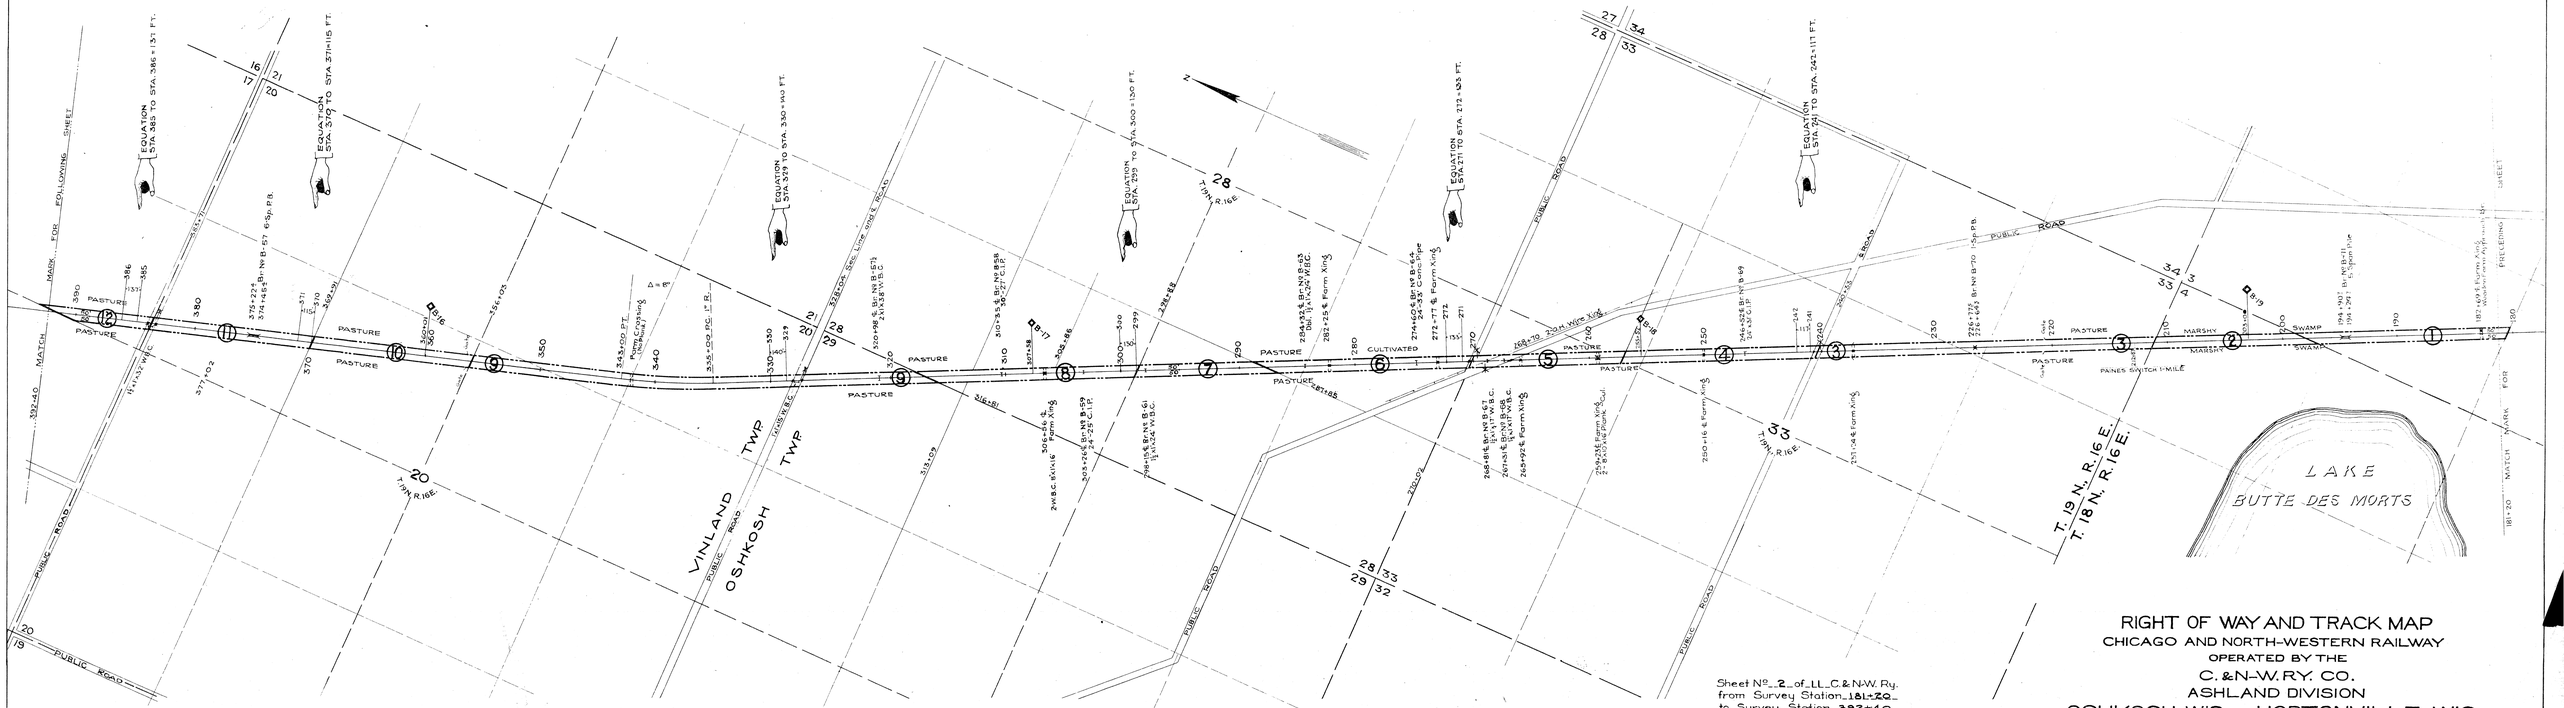

Sheet No. 2 of LL C. & N-W. Ry.
from Survey Station 181+20
to Survey Station 392+40
G-P. S-S.
Valuation Engineer

PLATTED - R.G.C. - JULY 19 - 1916.
TRACED - V.W.C. - AUG. 8 - 1916.
CHECKED - R.G.C. - AUG. 18, 1916.

RIGHT OF WAY AND TRACK MAP
CHICAGO AND NORTH-WESTERN RAILWAY
OPERATED BY THE
C. & N-W. RY. CO.
ASHLAND DIVISION
OSHKOSH, WIS. TO HORTONVILLE, WIS
STA. 181+20 TO STA. 392+40
SCALE 1-IN. = 400 FT. JUNE 30 1917.
OFFICE OF CHIEF ENGINEER
CHICAGO, ILL.

WIS. V-49 2