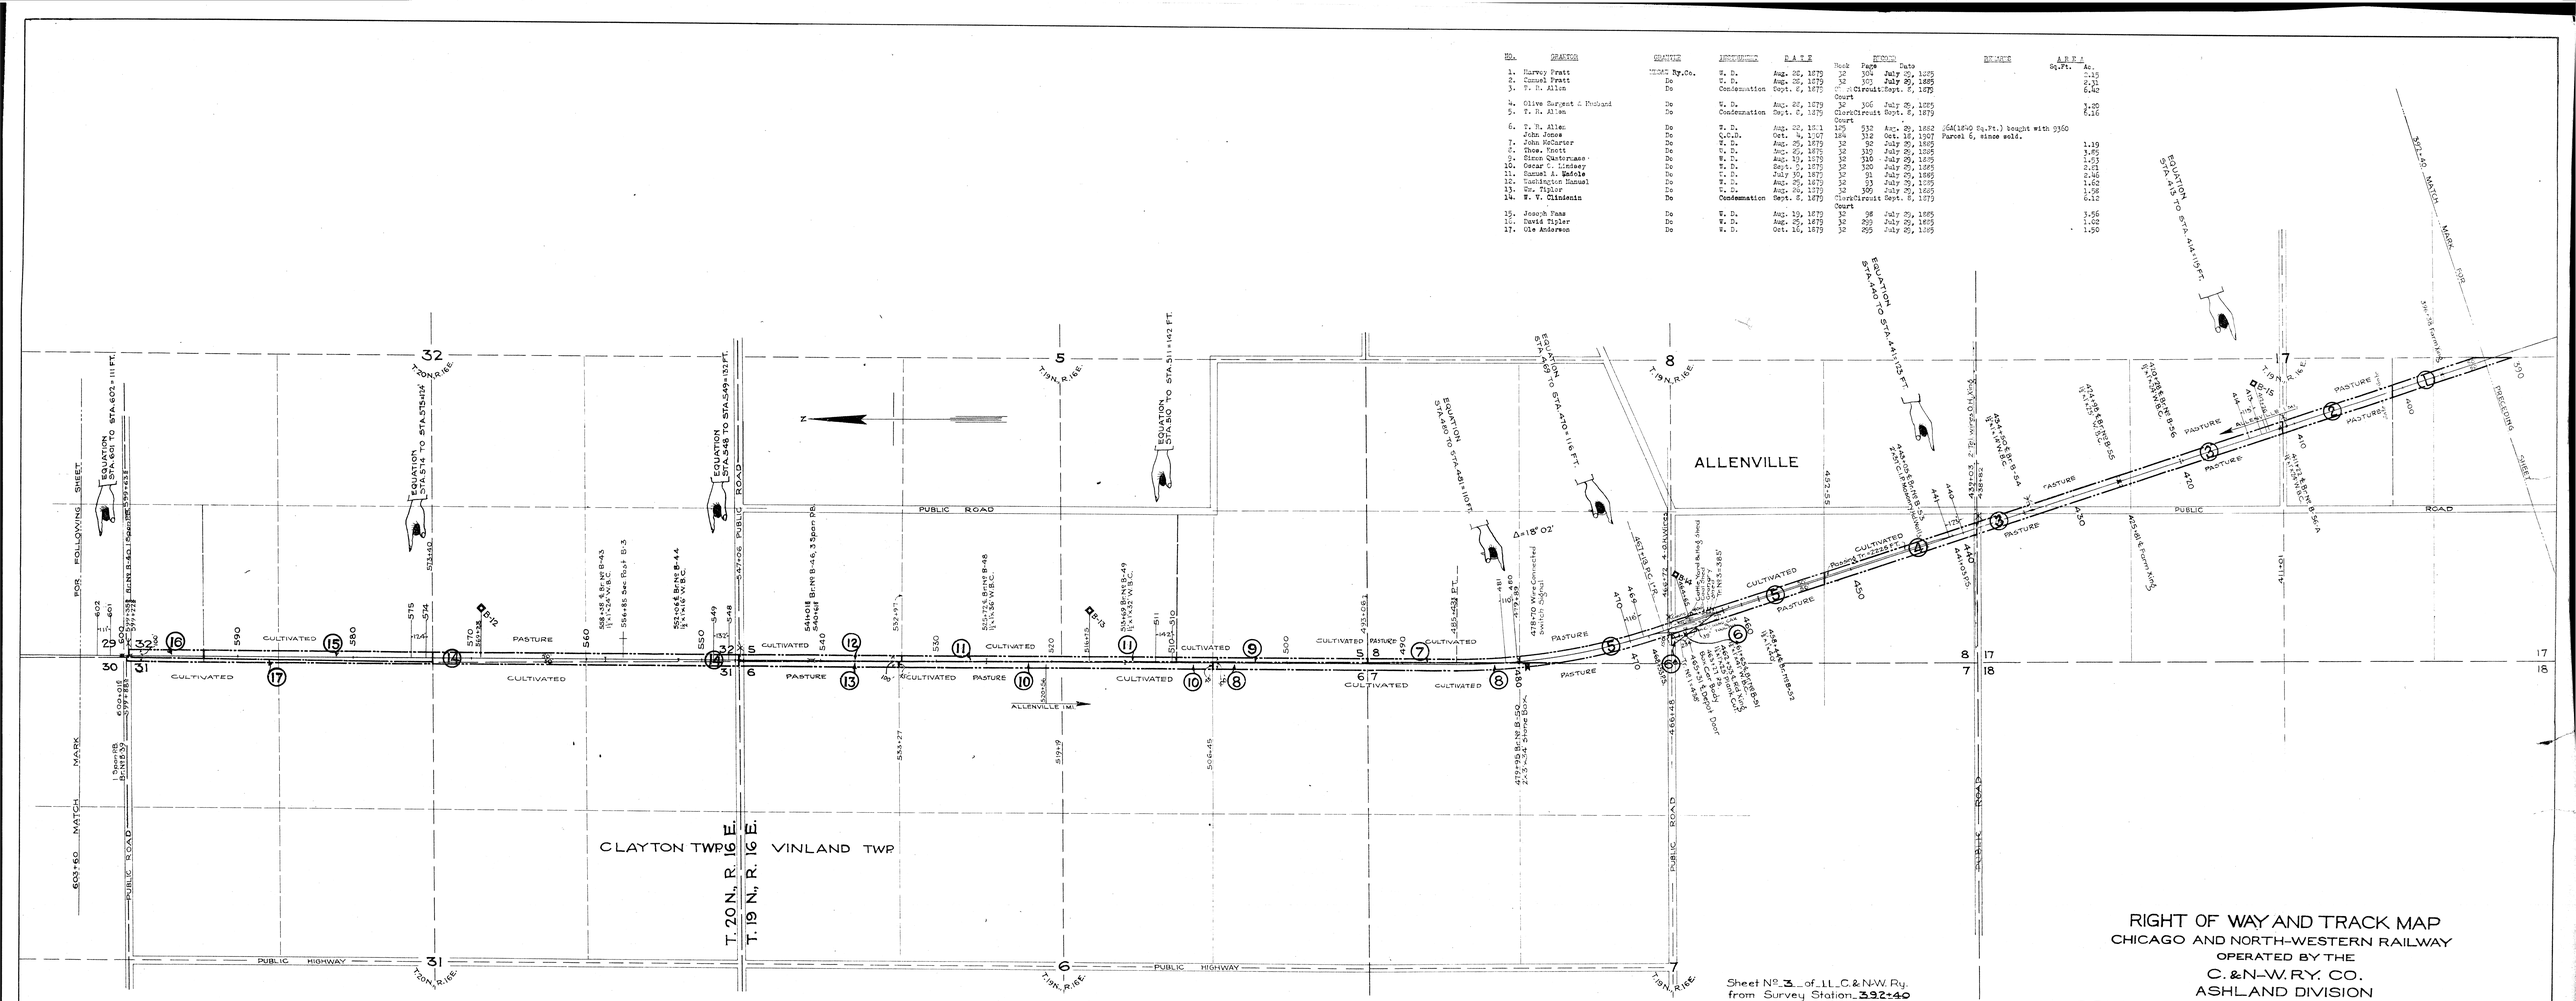
ALLENVILLE
CLAYTON TWP
VINLAND TWP
T. 20 N., R. 16 E.
T. 19 N., R. 16 E.
PUBLIC ROAD
PUBLIC HIGHWAY
PUBLIC ROAD
PUBLIC ROAD
PUBLIC HIGHWAY
ALLENVILLE (MI.)
EQUATION STA 603+60 TO STA 602+111 FT.
EQUATION STA 574 TO STA 573+04
EQUATION STA 549+132 FT. TO STA 548
EQUATION STA 511+142 FT. TO STA 510
EQUATION STA 480 TO STA 479+56
EQUATION STA 470+116 FT. TO STA 469
EQUATION STA 491+110 FT. TO STA 490
EQUATION STA 440 TO STA 441+125 FT.
EQUATION STA 441+125 FT. TO STA 440
Δ=18° 02'
Δ=18° 02'
MATCH MARK
MATCH MARK
FOR FOLLOWING SHEET
FOR PRECEDING SHEET
CULTIVATED
PASTURE
CULTIVATED
PASTURE
CULTIVATED
PASTURE