


EQUATION
STA. 163+25 = STA. 0+0
T=25N
13



NO.	NAME	STATE	INTEREST	DATE	Box	RECORDED
1.	J. H. Tinsdale C. F. H. H. H. H. H.	INDIAN WY. CO. Ido	T. D.	Dec. 20, 1890 Dec. 30, 1890	32 32	Dec 19 591,283, 1891
2.	J. H. H. H. H. H. H.	ALABAMA	ALABAMA	Dec. 20, 1890 Dec. 30, 1890	74 74	550 552
	ALABAMA					Oct. 1, 1891

State of Illinois
County of Cook

The undersigned officer of the Chicago and North Western Railway do hereby certify that the following are the names of said persons and the amount of the supplemental checks of said railway from survey station C-100 to survey station C-105 - 3.7 - Ashland - Division, State of Wisconsin - prepared from the records of said Company.

Correct 20.04.2020
Valuation Engineer

Subscribed and sworn to before me, this 9th day of March 1961

by commission expires May 11th 1968

RIGHT OF WAY AND TRACK MAP
CHICAGO AND NORTH-WESTERN RAILWAY
OPERATED BY THE
C. & N-W. RY. CO.
ASHLAND DIVISION
HUNTING, WIS. TO BIG FALLS, WIS.
STA. 0 + 00 TO STA. 183 + 25
SCALE H.N. = 400 FT. JUNE 30, 1917
OFFICE OF CHIEF ENGINEER
CHICAGO, ILL.

C. & N.-W. RY. CO.
ASHLAND DIVISION

STA. 0 + 00 TO STA. 183 + 25
SCALE 1" = 400 FT. JUNE 30, 1911
OFFICE OF CHIEF ENGINEER

