No.	Surveyed	Occupation	Remarks	Book	Page	Date	Remarks	Area Sq.Ft.	Area Ac.
1.	Mathias Stemmle	Wis. Ry.Co.	W. R.	John 11, 1.93	61	71	Aug. 8, 1903		3.72
2.	Jos. Olinicki	Do	W. R.	July 31, 1903	61	96	Aug. 8, 1903		5.69
3.	John G. Rosholt	Do	W. R.	June 24, 1903	61	70	Aug. 8, 1903		15.62
4.	O. C. Swanson	Do	W. R.	July 12, 1903	61	100	Sept.29, 1903		4.97
5.	J. D. Hansen	Do	W. R.	Aug. 24, 1903	61	165	Sept.29, 1903		3.15

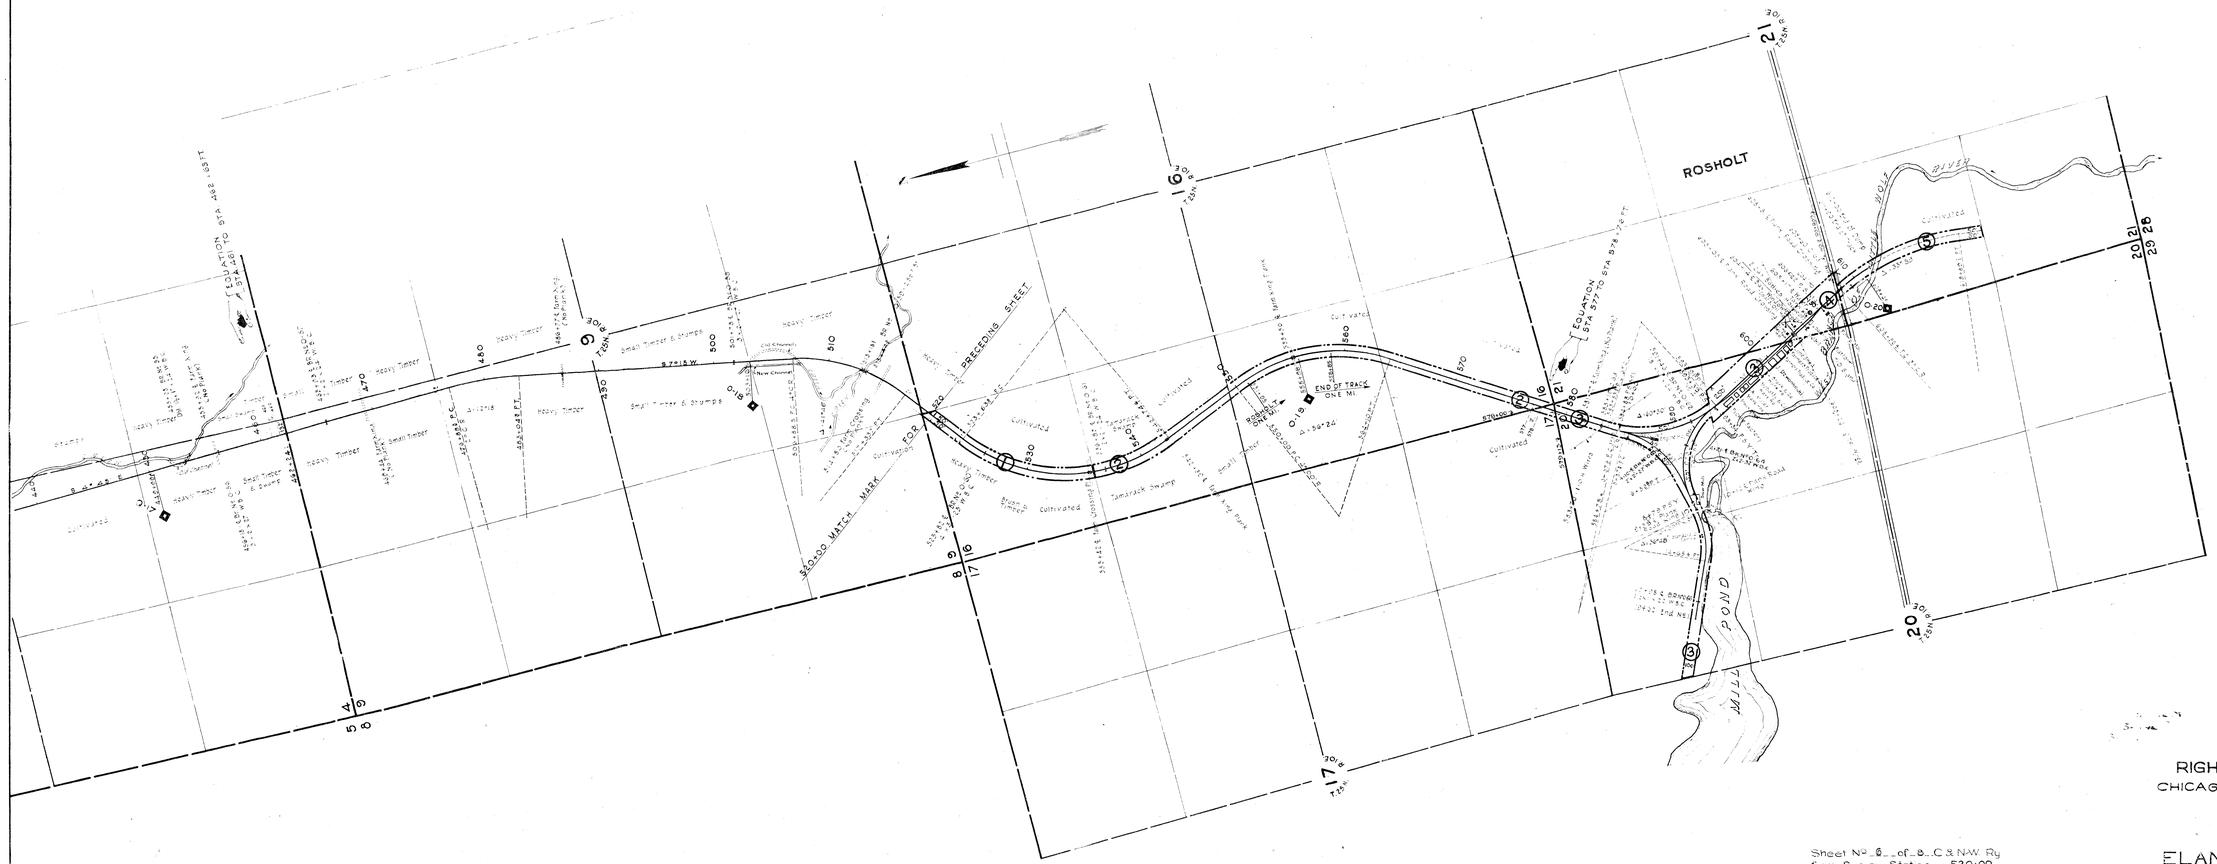
ROSHOLT
WOLF RIVER
POND
MILL
PRECEDING SHEET
SOLDO MATCH MARK FOR
END OF TRACK ONE MI
EQUATION STA 577+73 EQ STA 578+72 AHEAD
EQUATION STA 577+73 EQ STA 578+72 BACK
Cultivated
Small Timber & Stumps
Heavy Timber
Tamarack Swamp
Brush
