No.	Grantor	Grantee	Instrument	Dated	Recorded			Remarks	Area	
					Book	Page	Date		Sq.Ft.	Ac.
1.	Nathaniel T.Kelly, et al	M.L&S Ry.Co.	Condemnation	Mar. 11, 1861	Clerk Circuit Court					
2.	Marathon County	Do	"	Mar. 11, 1861	"	"	"		6960	3.01
3.	T. T. Jones	Do	Q.C.D.	Apr. 25, 1891	64	77	Dec. 24, 1891		2160	
4.	T. Mitchell	Do	Condemnation	Mar. 11, 1861	Clerk Circuit Court					.03
5.	Nathaniel T.Kelly, et al	Do	"	Mar. 11, 1861	"	"	"			1.32
6.	Wisconsin Valley Railroad Co.	Do	Q.C.D.	Aug. 27, 1880	20	583	Aug. 28, 1880			1.57
7.	John Ringle, et al	Do	W. D.	July 6, 1892	59	556	Nov. 11, 1892			5.81
8.	Same Deed as Parcel #7									1.47
9.	John Ringle, et al	Do	W. D.	July 6, 1892	59	556	Nov. 11, 1892		37000	
10.	Same Deed as Parcel #9								16500	
11.	John Ringle, et al	Do	Easement	July 6, 1892	59	559	Nov. 11, 1892		17320	
	Clay Lumber Co.	Do	Easement	Sept.23, 1889	48	500	Sept.27, 1889			
12.	John Ringle, et al	Do	W. D.	Mar. 7, 1891	59	218	Apr. 28, 1891			6.02
13.	Marathon County	Do	Condemnation	Mar. 11, 1861	Clerk Circuit Court					1.32
14.	Nathaniel T. Kelly, et al	Do	"	Mar. 11, 1861	"	"	"			1.57
15.	Marathon County	Do	"	Mar. 11, 1861	"	"	"			5.81
16.	Marathon County	Do	"	Mar. 11, 1861	"	"	"			1.47
17.	Chas. J. Maseltine	Do	W. D.	Nov. 15, 1890	20	600	Nov. 26, 1890			5.11
18.	T. T. Jones	Do	Q.C.D.	Apr. 25, 1891	60	77	Dec. 24, 1891			1.14
19.	Same Deed as Parcel #17									1.14
20.	Marathon County	Do	Condemnation	Mar. 11, 1861	Clerk Circuit Court					1.14
21.	Same Deed as Parcel #17									1.14
22.	T. J. Stobler, et al	Do	Condemnation	Mar. 11, 1861	Clerk Circuit Court					1.14

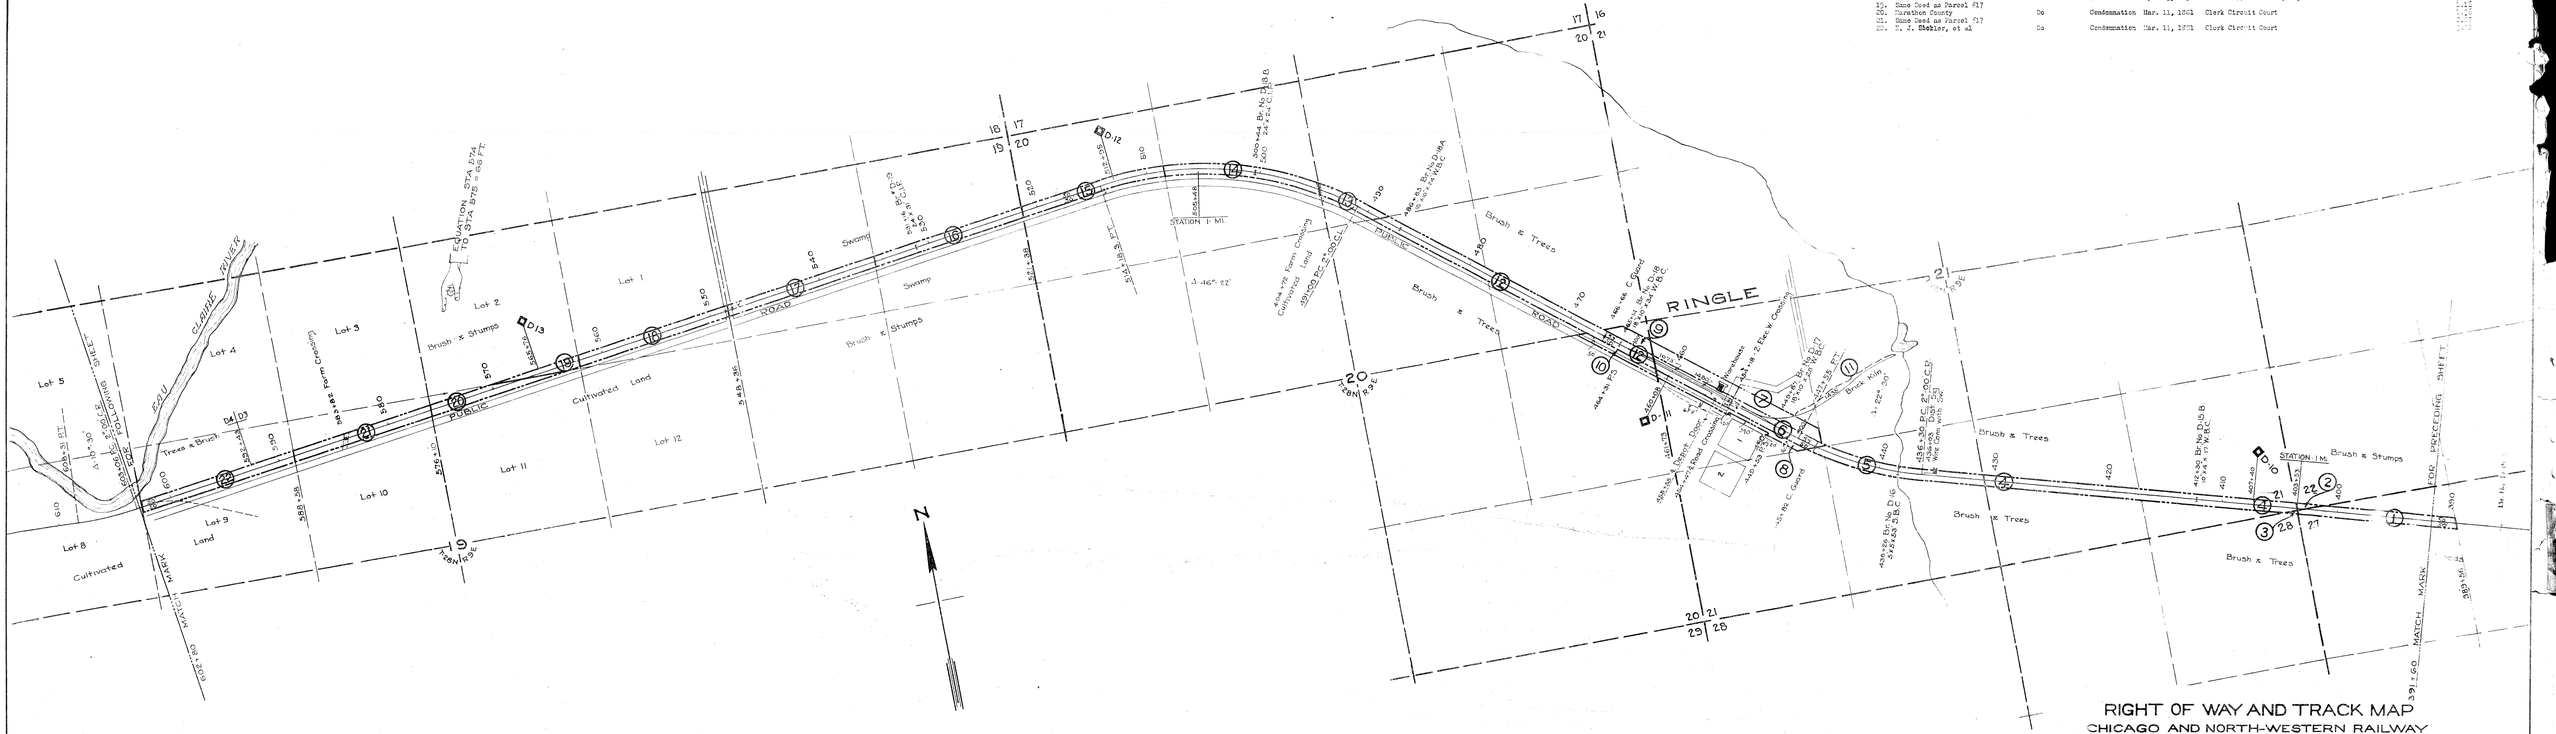

Plotted - B.M.W. Aug 22-1916
Traced - C.M.C. Sept 26 1916
Checked - B.K.Y. Nov 4, 1916

Sheet No. 4 of C.&N.W.Ry.
from Survey Station 391+60
to Survey Station 602+80
17-P. 16-S. Meowstand
Valuation Engineer

RIGHT OF WAY AND TRACK MAP
CHICAGO AND NORTH-WESTERN RAILWAY
OPERATED BY THE
C. & N-W. RY. CO.
ASHLAND DIVISION
ELAND, WIS. to MARSHFIELD, WIS.

STA. 391+60 TO STA. 602+80

SCALE 1-IN. = 400-FT. JUNE 30, 191

OFFICE OF CHIEF ENGINEER
CHICAGO, ILL.

WIS V-52 4