


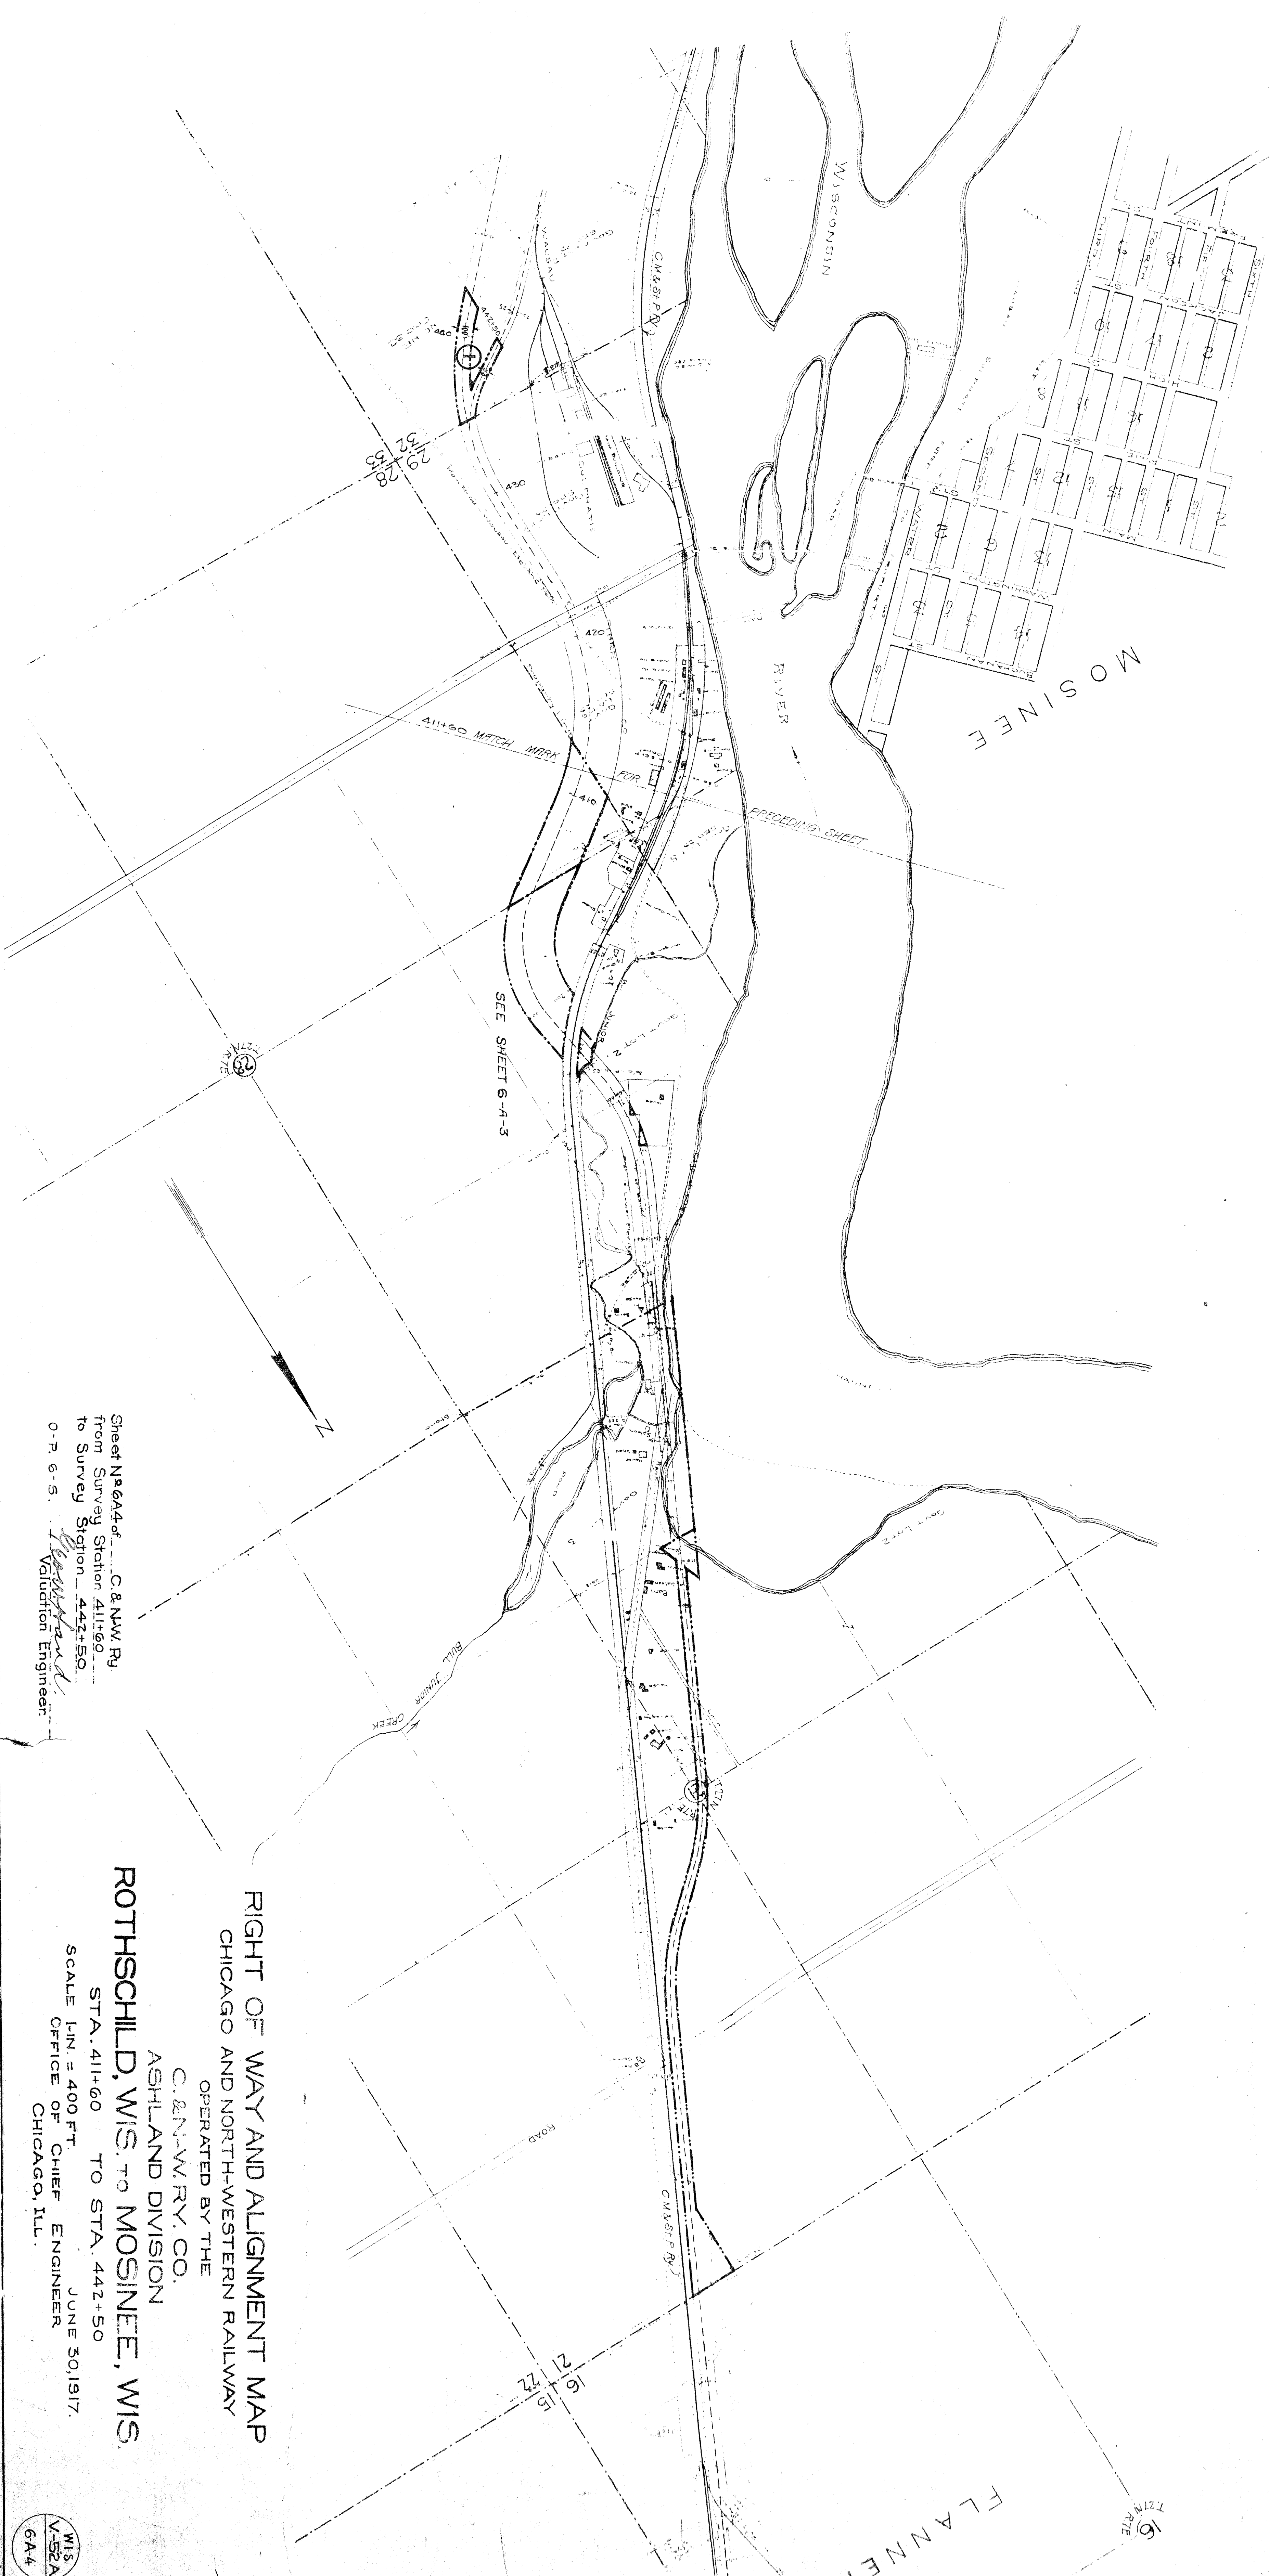

RIGHT OF WAY AND ALIGNMENT MAP

CHICAGO AND NORTH-WESTERN RAILWAY

ROTHSCHILD, WIS. TO MOSINEE, WIS.

Sheet No. 64 of C. & NW. Ry
from Survey Station 411+00
to Survey Station 442+50
O. P. G. S. *W. H. Stanford*
Valuation Engineer

STA. 411+60 TO STA. 442+50
SCALE 1"=400 FT. JUNE 30, 1917
OFFICE OF CHIEF ENGINEER
CHICAGO, ILL.

WIS
V-52A
6-A-4