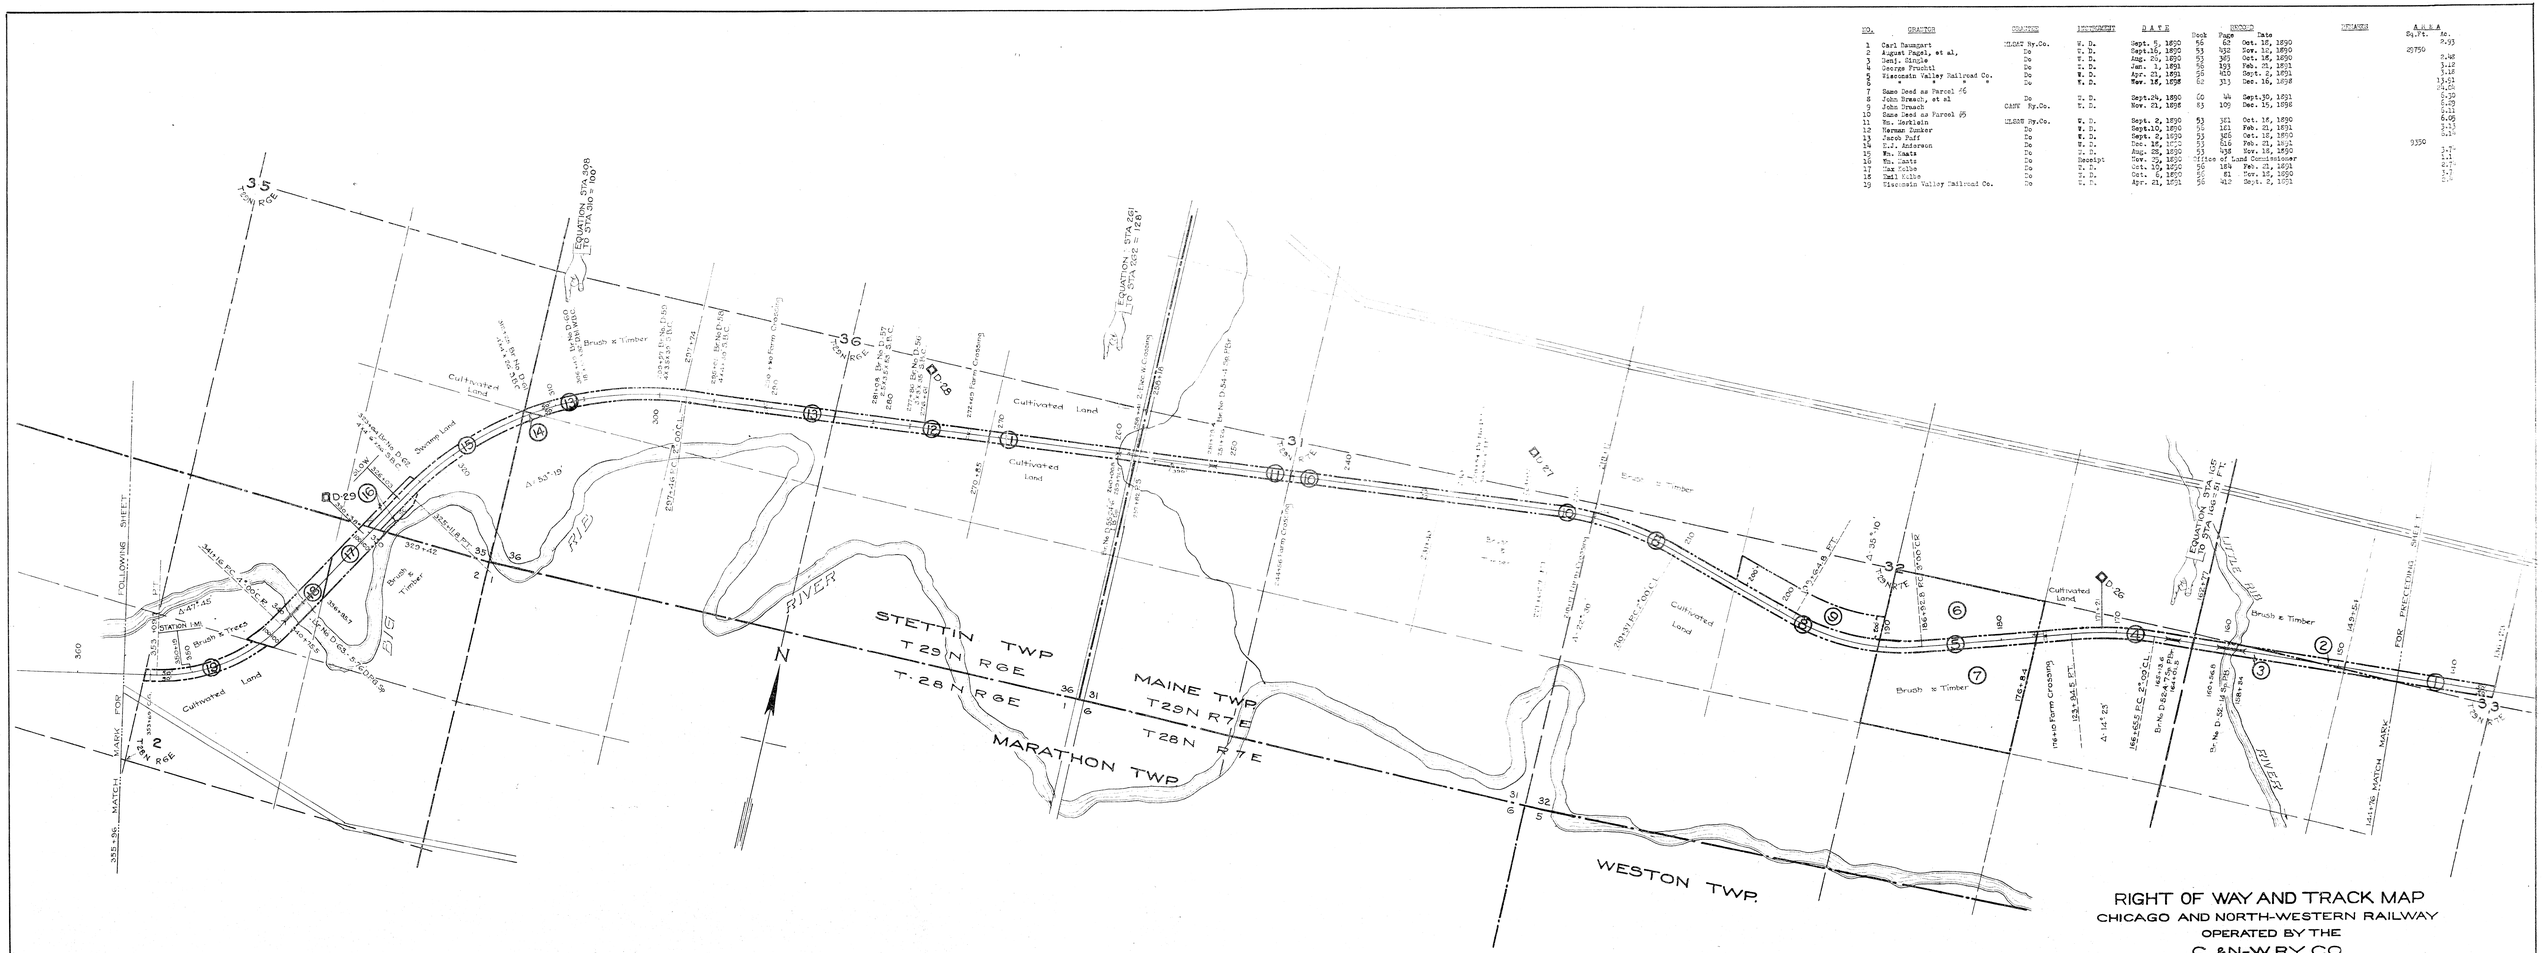

NO.	GRANTOR	GRANTEE	INSTRUMENT	DATE	BOOK	PAGE	DATE	REMARKS	AREA Sq.Ft.	AREA Ac.
1	Carl Baumgart	"CLOSE Ry.Co.	W. D.	Sept. 5, 1890	86	62	Oct. 16, 1890			9.93
2	August Pagel, et al,	Do	W. D.	Sept.16, 1890	53	432	Nov. 12, 1890		25750	
3	Benj. Single	Do	W. D.	Aug. 20, 1892	53	383	Oct. 16, 1890			9.48
4	George Frankil	Do	W. D.	Jan. 1, 1891	58	193	Feb. 25, 1891			3.12
5	Wisconsin Valley Railroad Co.	Do	W. D.	Apr. 23, 1891	58	410	Sept. 2, 1891			1.18
6	" " "	" " "	Rec. 1st	Mar. 18, 1898	80	353	Dec. 16, 1898			13.51
7										28.24
7	Same Deed as Parcel #6									0.20
8	John Draach, et al	Do	W. D.	Sept.24, 1890	60	44	Sept.30, 1891			5.76
9	John Draach	CANW Ry.Co.	W. D.	Nov. 21, 1898	83	109	Dec. 15, 1898			6.29
10	Same Deed as Parcel #5									2.11
11		"CLOSE Ry.Co.	W. D.							6.05
11	Wm. Jerdain	Do	W. D.	Sept. 2, 1890	53	321	Oct. 16, 1890			3.13
12	Herman Dunker	Do	W. D.	Sept.10, 1890	53	161	Feb. 21, 1891			3.13
13	Jacob Juff	Do	W. D.	Sept. 2, 1890	53	325	Oct. 16, 1890			3.14
14	N.J. Anderson	Do	W. D.	Dec. 16, 1892	53	616	Feb. 21, 1891		9350	
15	Wm. Haats	Do	W. D.	Aug. 29, 1890	53	438	Nov. 18, 1890			1.47
16	Wm. Gaats	Do	Receipt	Nov. 29, 1890			Office of Land Commissioner			0.11
17	Max Kuhn	Do	W. D.	Oct. 15, 1890	56	164	Feb. 21, 1891			0.11
18	Emil Kuhn	Do	W. D.	Oct. 6, 1890	56	61	Nov. 15, 1890			0.11
19	Wisconsin Valley Railroad Co.	Do	W. D.	Apr. 21, 1891	58	410	Sept. 2, 1891			0.11

Sheet No. 8 of C. & N-W. Ry.
from Survey Station 144+76
to Survey Station 355+96
17-P. 16-S.
Valuation Engineer

RIGHT OF WAY AND TRACK MAP
CHICAGO AND NORTH-WESTERN RAILWAY
OPERATED BY THE
C. & N-W. RY. CO.
ASHLAND DIVISION
ELAND, WIS. TO MARSHFIELD, WIS.
STA. 144+76 TO STA. 355+96
SCALE 1 IN. = 400 FT. JUNE 30, 1917.
OFFICE OF CHIEF ENGINEER
CHICAGO, ILL.

WIS V-52 B