


Station	Notes	Station	Notes	Station	Notes
1	Center of Right of Way	11	Center of Right of Way	21	Center of Right of Way
2	Center of Right of Way	12	Center of Right of Way	22	Center of Right of Way
3	Center of Right of Way	13	Center of Right of Way	23	Center of Right of Way
4	Center of Right of Way	14	Center of Right of Way	24	Center of Right of Way
5	Center of Right of Way	15	Center of Right of Way	25	Center of Right of Way
6	Center of Right of Way	16	Center of Right of Way	26	Center of Right of Way
7	Center of Right of Way	17	Center of Right of Way	27	Center of Right of Way
8	Center of Right of Way	18	Center of Right of Way	28	Center of Right of Way
9	Center of Right of Way	19	Center of Right of Way	29	Center of Right of Way
10	Center of Right of Way	20	Center of Right of Way	30	Center of Right of Way



RIGHT OF WAY AND TRACK MAP
CHICAGO AND NORTH-WESTERN RAILWAY
OPERATED BY THE
C. & N.W. RY. CO.
ASHLAND DIVISION
ELAND, WIS. TO MARSHFIELD, WIS.
STA. 982+56 TO STA. 1193+76
SCALE 1 IN. = 400 FT.
JUNE 30, 1917.
OFFICE OF CHIEF ENGINEER
CHICAGO, ILL.

Sheet No. 12 of C. & N.W. Ry.
from Survey Station 982+56
to Survey Station 1193+76
17-P. 16-5
Valuation Engineer

PLATTED - S.W.Y. - SEPT. 28, 1916
CHECKED - S.W.Y. - OCT. 21, 1916