


NO.	NAME	DATE	REMARKS	DATE	REMARKS	DATE	REMARKS
1	Carl J. Davis	1887	1887	1887	1887	1887	1887
2	C. J. Davis, et al.	1887	1887	1887	1887	1887	1887
3	C. J. Davis, et al.	1887	1887	1887	1887	1887	1887
4	A. L. Cary, et al.	1887	1887	1887	1887	1887	1887
5	Same land as Parcel 3	1887	1887	1887	1887	1887	1887
6	Same land as Parcel 3	1887	1887	1887	1887	1887	1887


RIGHT OF WAY AND TRACK MAP
CHICAGO AND NORTH-WESTERN RAILWAY
OPERATED BY THE
C. & N.W. RY. CO.
ASHLAND DIVISION
ELAND, WIS. TO MARSHFIELD, WIS.
STA. 1875+56 TO STA. 2038+56
SCALE 1 IN. = 400 FT.
JUNE 30, 1917.
OFFICE OF CHIEF ENGINEER
CHICAGO, ILL.

Sheet No. 16 of C. & N.W. Ry.
from Survey Station 1875+56
to Survey Station 2038+56
17-P 16-S
Valuation Engineer

PLATTED - SKY - OCT 7, 1916
TRACED - W.C. - OCT 25, 1916
CHECKED - SKY - NOV 1, 1916