No.	Grantor	Grantee	Instrument	Date	Book	Page	Record Date	Remarks	Area Ac.
1	Ann O'Connor	LS&M Ry.Co.	W. D.	Apr. 4, 1865	20	469	Apr. 10, 1895-Lincoln County.		5.21
2	Alfred L. Cary -	Do	W. D.	Oct. 25, 1858	9	364	Nov. 7, 1856-Oneida County.		1.80
	Ann O'Connor	Do	Q.C.D.	Nov. 25, 1856	9	407	Nov. 27, 1856-Oneida County		
3	Frank C. Tambling	Do	Q.C.D.	Sept.20, 1899	5	263	Dec. 16, 1899-		5.72
4	Same Deed as Parcel #1								1.16
5	Possessory Title								9.21
6	The Bank of Antigo	LS&M Ry.Co.	Q.C.D.	Mar. 20, 1892	19	119	May 4, 1892-Oneida County		1.02
7	Possessory Title								9.26
8	State of Wisconsin	Do	Map filed	Mar. 7, 1892					1.03
9	Alexander Stewart Lumber Co.	Do	W. D.	Nov. 20, 1894	24	33	July 29, 1895-Lincoln County		11.20
	T.B. Scott Lumber Co.	Do	W. D.	Nov. 20, 1894	24	30	July 29, 1895		
10	Possessory Title								3.16

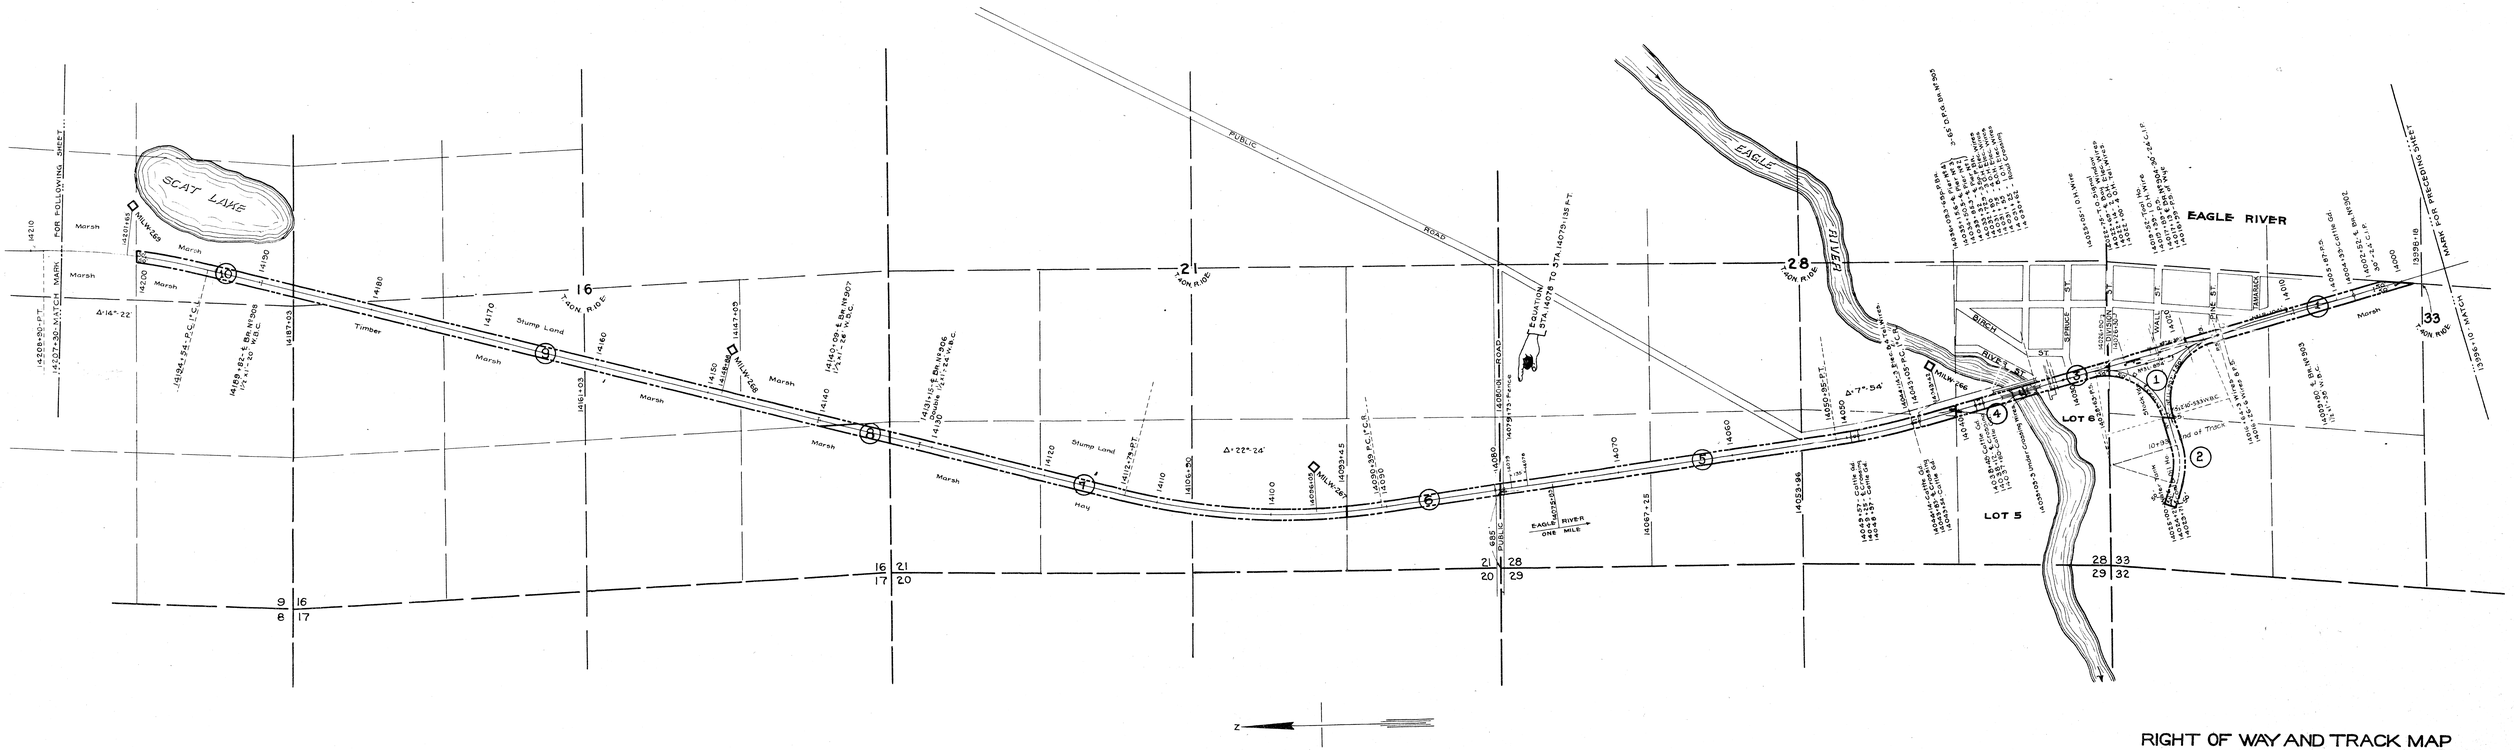

RIGHT OF WAY AND TRACK MAP

CHICAGO AND NORTH-WESTERN RAILWAY

OPERATED BY THE

C. & N-W. RY. CO.

ASHLAND DIVISION

ELAND, WIS. TO STATE LINE, MICH.

STA. 13996+10 TO STA. 14207+30

SCALE: 1-IN. = 400-FT. JUNE 30, 1917.

OFFICE OF CHIEF ENGINEER

CHICAGO, ILL.

WIS V-54 21

Sheet No 21 of 39 C & N-W. Ry.
from Survey Station 13996+10
to Survey Station 14207+30.
23-P. 14-S.

Valuation Engineer

PLOTTED C.V.B. SEPT. 25, 1916.
TRACED R.A.W. OCT. 10, 1916.
CHECKED C.V.D., OCT. 13, 1916.