| No. | Location | Grantor | Instrument | R A I R | Book | Page | Date | Remarks | A C R A Sq.Ft. | Ac. |
|---|---|---|---|---|---|---|---|---|---|---|
| 1 | Union Line Company | Court Sy.Co. | W. D. | Dec. 23, 1909 | 63 | 426 | Feb. 16, 1910 | | | 13.77 |
| 2 | " " " | " | Easement | Dec. 23, 1909 | Not Recorded | | | | | 1.46 |
| 3 | Tigerton Lumber Company | Do | Easement | Jan. 19, 1911 | " | " | | | 5690 | |
| 4 | Possessory Title | | | | | | | | 1700 | |

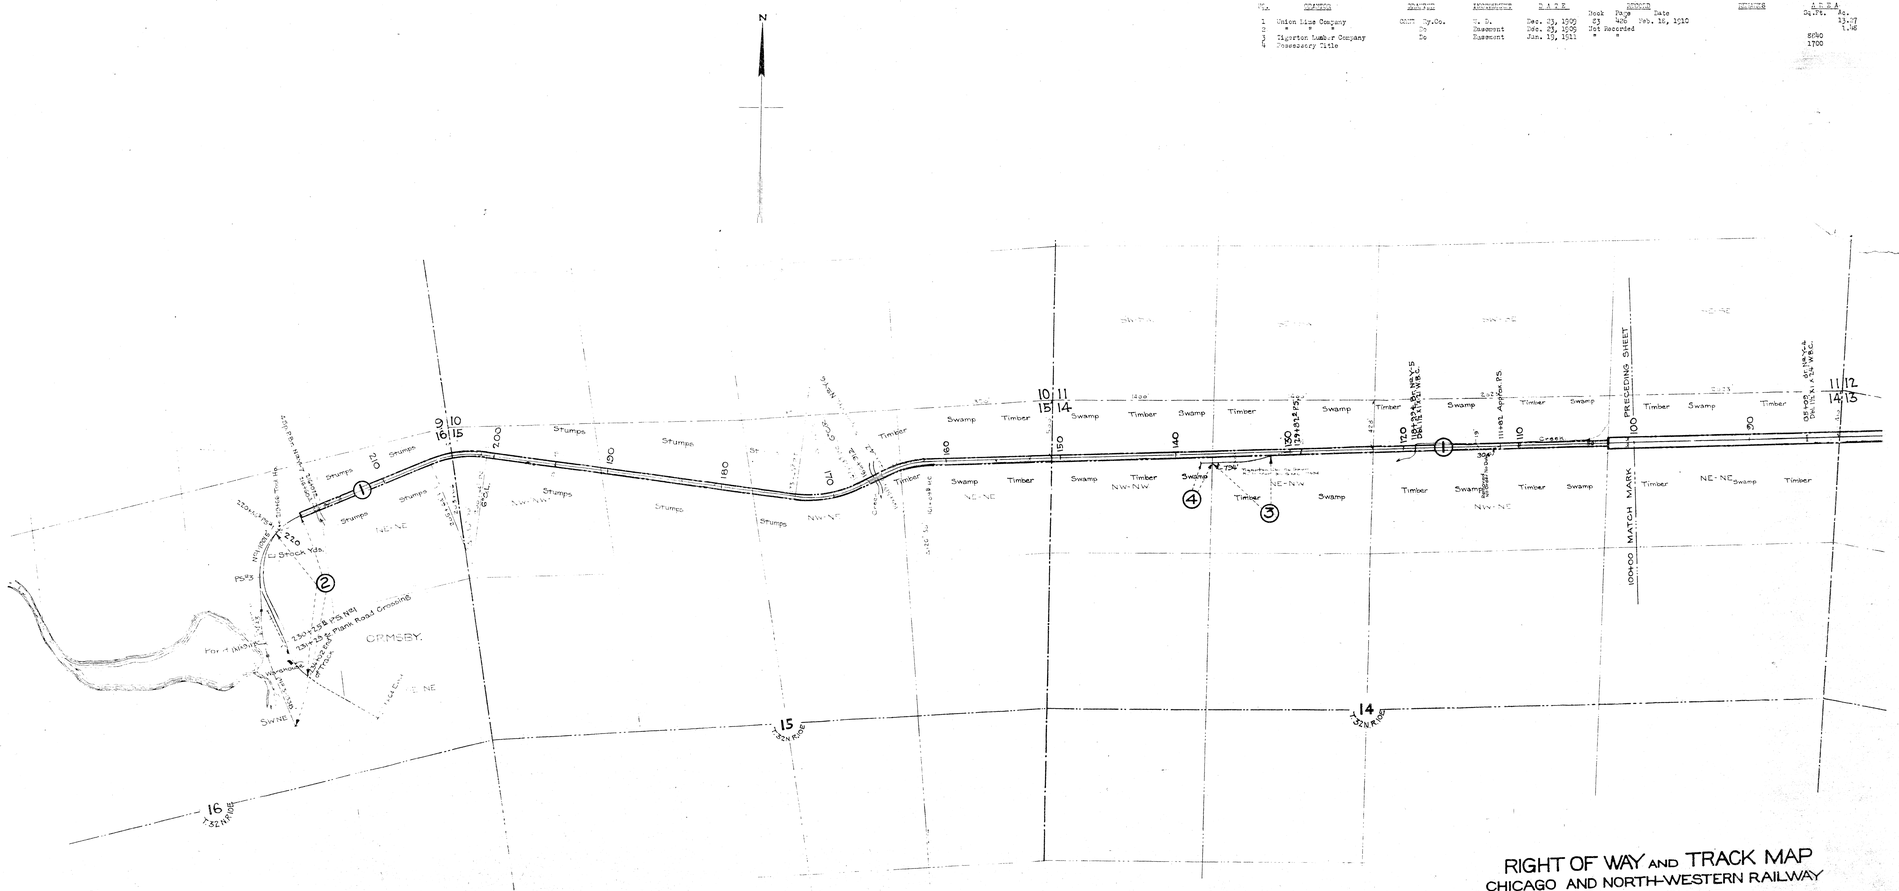


PLATTED - R.A.W. Nov. 21-1916.
TRACED - W.O.D. Nov. 27-1916.
CHECKED R.A.W. Dec. 2-1916.

Sheet No. 2 of 2 C. & N.W. Ry.
from Survey Station 100+00
to Survey Station 234+02
2-P. 0-S.
Valuation Engineer

# RIGHT OF WAY AND TRACK MAP
## CHICAGO AND NORTH-WESTERN RAILWAY
OPERATED BY THE
C. & N-W. RY. CO.
ASHLAND DIVISION
## ORMSBY LINE JCT. TO ORMSBY, WIS.
STA. 100+00 TO STA. 234+02
JUNE 30, 1917
SCALE 1 IN. = 400 FT.
OFFICE OF CHIEF ENGINEER
CHICAGO, ILL.

WIS V-548 2