
 


NO.	DRAWN	DATE	REVISION	REMARKS
1	State of Illinois	Jan. 16, 1903	Box 10, 11, 12	
2	Telegraph & Telephone Co.	Nov. 25, 1902	Box 10, 11, 12	
3	Same as Parcel #1			
4	United States			
5	Chicago Ry. Co.			
6	Chicago Ry. Co.			
7	Chicago Ry. Co.			
8	Chicago Ry. Co.			
9	Chicago Ry. Co.			
10	Chicago Ry. Co.			
11	Chicago Ry. Co.			
12	Chicago Ry. Co.			

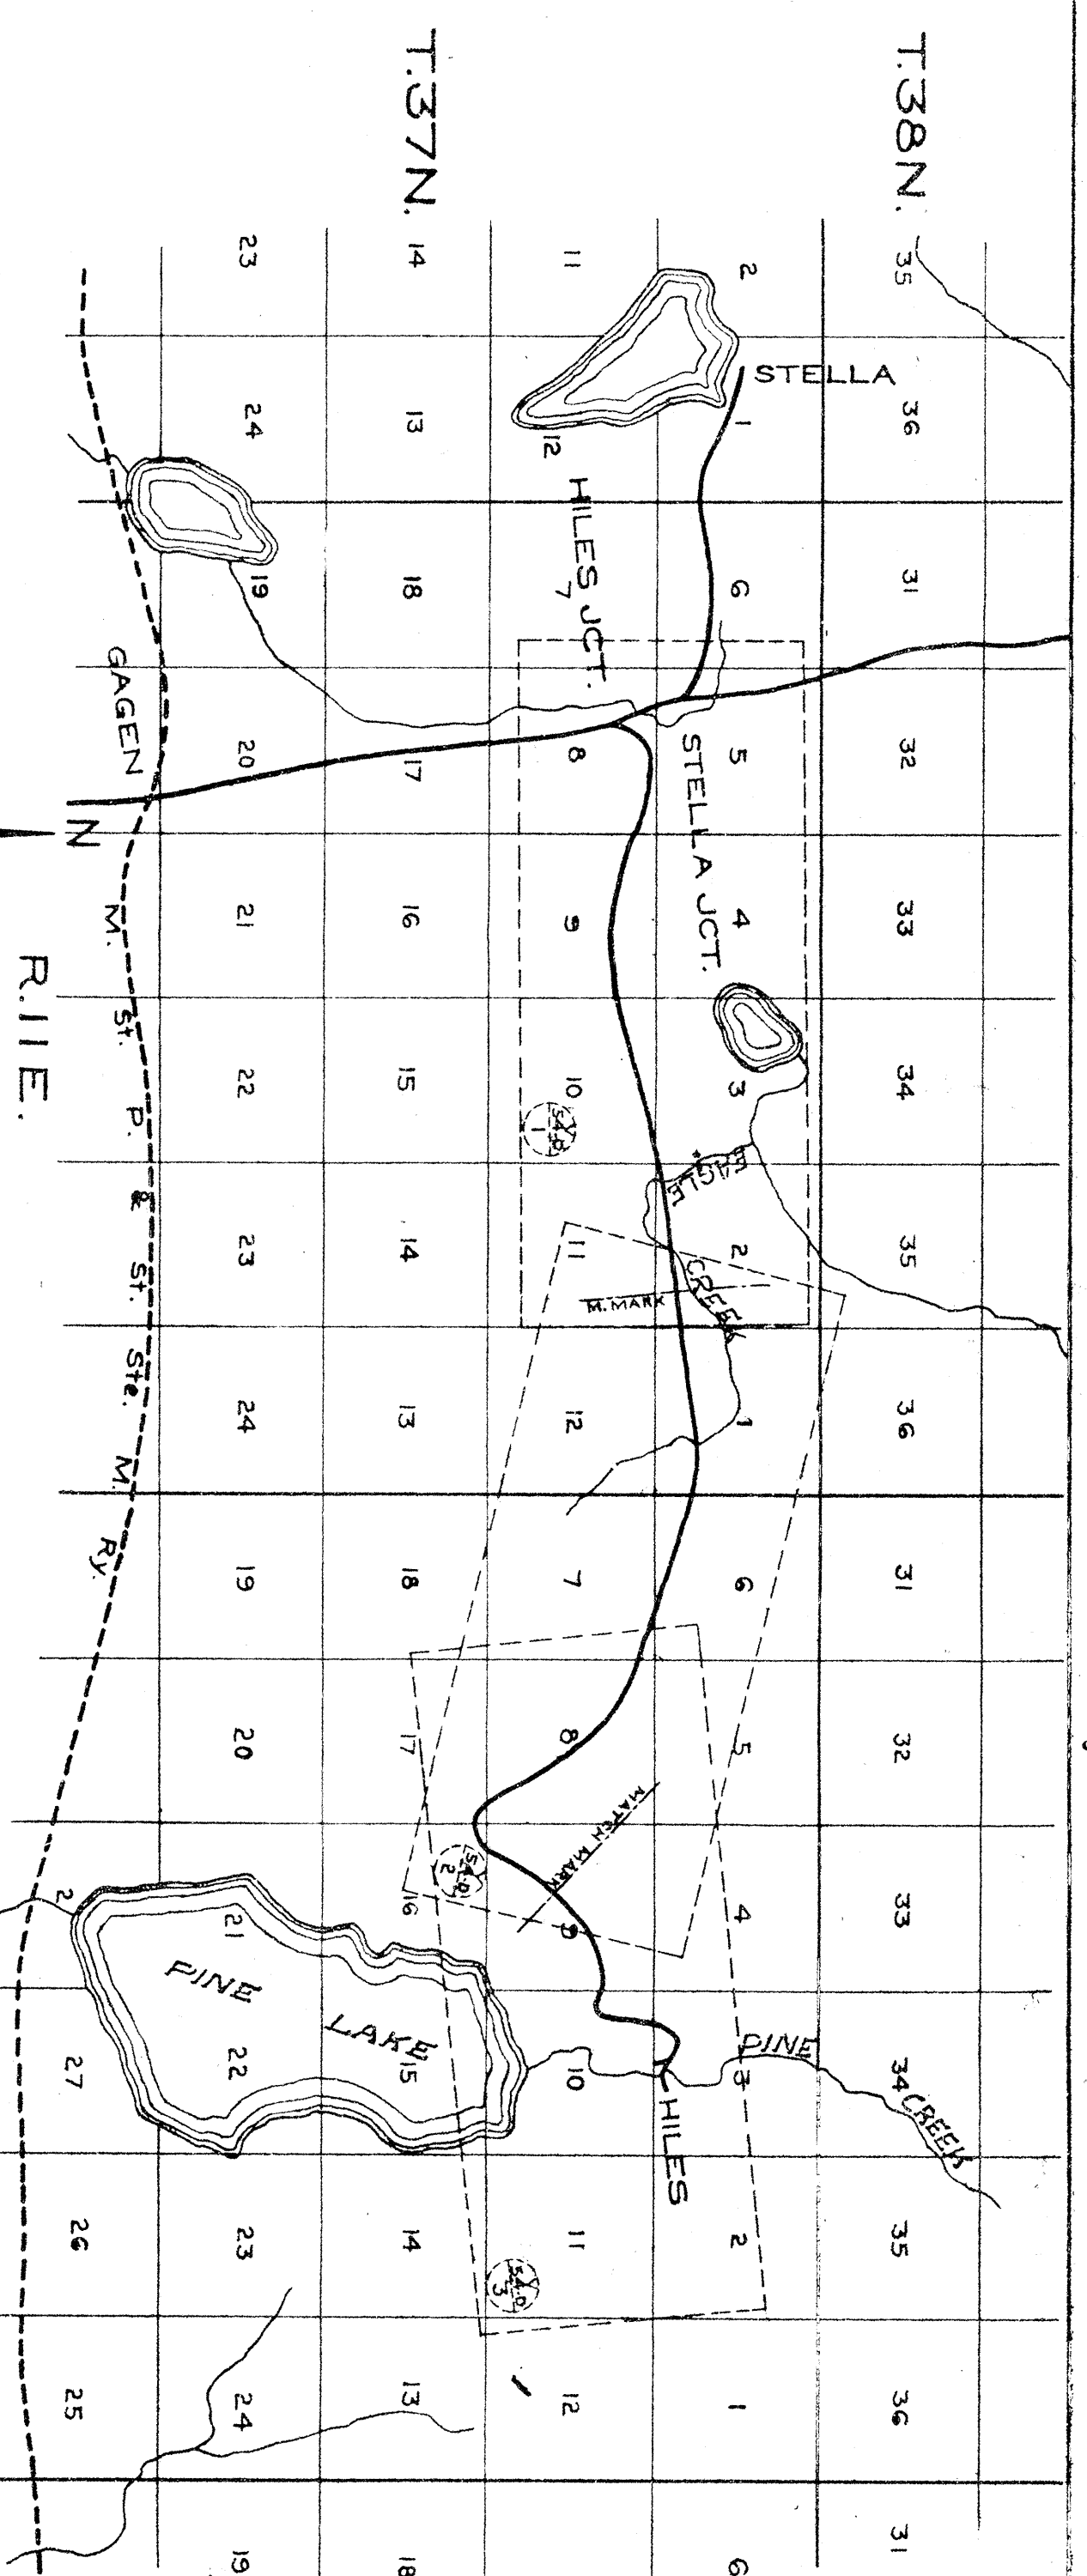

State of Illinois
County of Cook
I, the undersigned, officer of the Chicago and North Western
Railway do hereby certify that this is a correct map in a series
of 3 primary sheets and NO supplemental sheets of said
railway from survey station 0+12.3 to survey station
481+91. ASHLAND, Division State of Wisconsin, prepared
from the records of said company.
Correct Location Engineer
W. H. H. H.

RIGHT OF WAY AND TRACK MAP
CHICAGO AND NORTH-WESTERN RAILWAY
OPERATED BY THE
C. & N. W. RY. CO.
ASHLAND DIVISION
HILES JCT., WIS. TO HILES MILL, WIS.
STA. 0+12.3 TO STA. 190+00
SCALE 1 IN. = 400 FT.
JUNE 30, 1917.
OFFICE OF CHIEF ENGINEER
CHICAGO, ILL.

Subscribed and sworn to before me this 12th day of April, 1917
My commission expires May 11th, 1918
Notary Public for the
State of Illinois