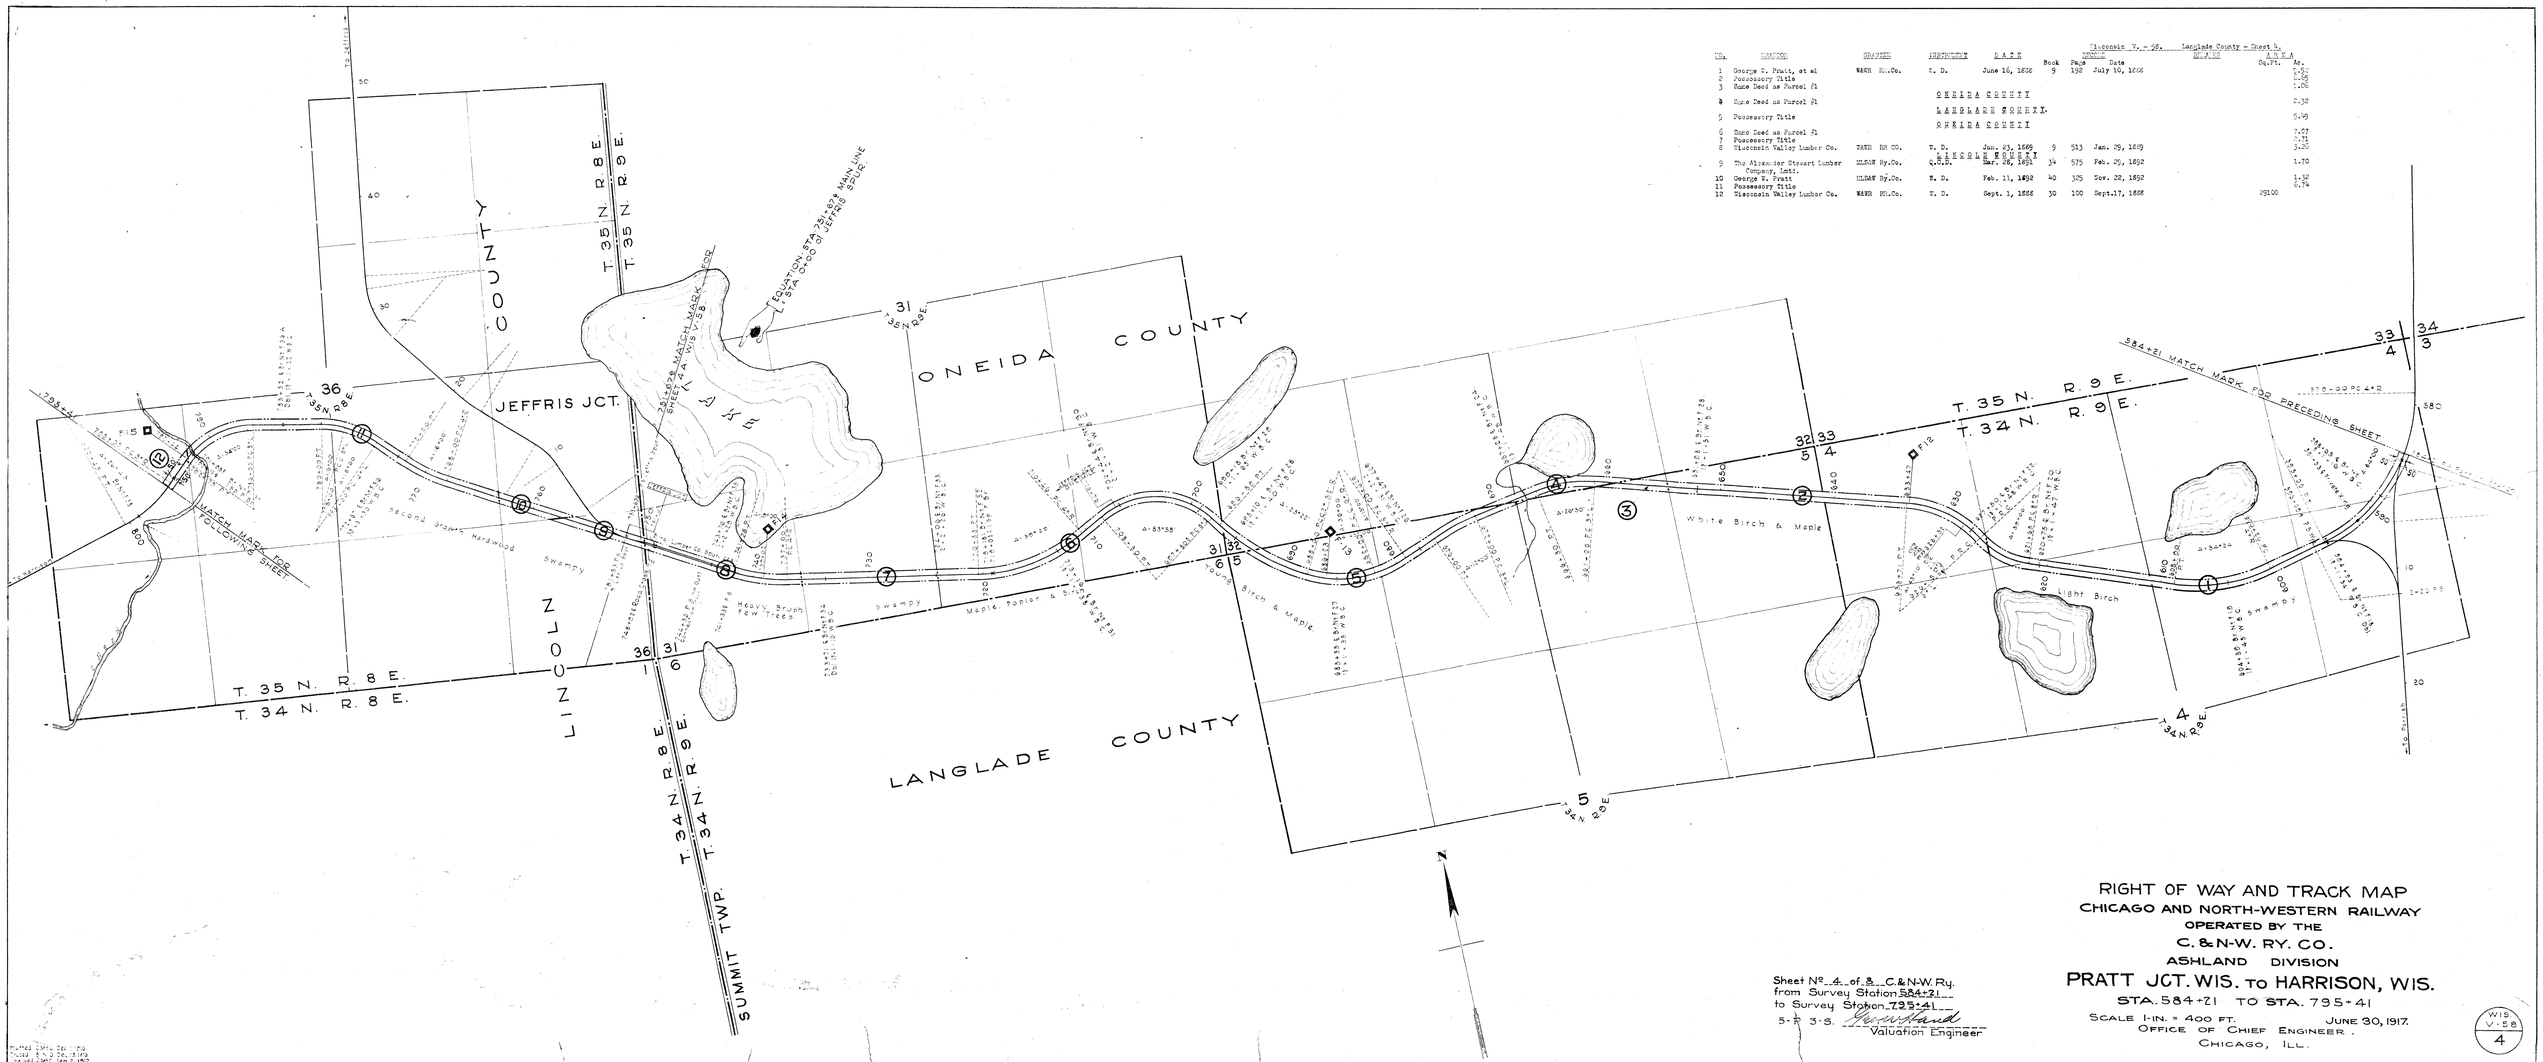

No.	Grantor	Grantee	Instrument	Date	Book	Page	Date	Area Sq.Ft.	Area Ac.
1	George W. Pratt, et al	Wash. Rd. Co.	W. D.	June 16, 1856	9	192	July 19, 1856		0.61
2	Possessory Title								0.58
3	Same Deed as Parcel #1								1.06
			ONEIDA COUNTY						
4	Same Deed as Parcel #1								0.32
			LANGLADE COUNTY.						
5	Possessory Title								5.46
			ONEIDA COUNTY						
6	Same Deed as Parcel #1								7.07
7	Possessory Title								0.71
8	Wisconsin Valley Lumber Co.	Wash. Rd. Co.	W. D.	Jan. 23, 1869	9	533	Jan. 29, 1869		3.20
			LANGLADE COUNTY						
9	The Alexander Stewart Lumber Company, Ltd.	M.L.S.& W. Ry.Co.	Q.C.D.	Mar. 28, 1892	34	575	Feb. 25, 1892		1.70
10	George W. Pratt	M.L.S.& W. Ry.Co.	W. D.	Feb. 11, 1892	40	385	Nov. 22, 1892		1.32
11	Possessory Title								0.74
12	Wisconsin Valley Lumber Co.	Wash. Rd. Co.	W. D.	Sept. 1, 1888	30	100	Sept.17, 1888	29100	

Wisconsin V. - 58. Langlade County - Sheet 4.

Sheet No. 4 of 8 C.&N.W. Ry.
from Survey Station 584+21
to Survey Station 795+41
5-7-17 S.S. Valuation Engineer

RIGHT OF WAY AND TRACK MAP
CHICAGO AND NORTH-WESTERN RAILWAY
OPERATED BY THE
C. & N-W. RY. CO.
ASHLAND DIVISION
PRATT JCT. WIS. to HARRISON, WIS.
STA. 584+21 TO STA. 795+41
SCALE 1-IN. = 400 FT. JUNE 30, 1917.
OFFICE OF CHIEF ENGINEER.
CHICAGO, ILL.

WIS V-58 4

Printed Sept. 20, 1917.
Traced Sept. 5, Dec. 3, 1918.
Revised Lines Jan. 2, 1919.