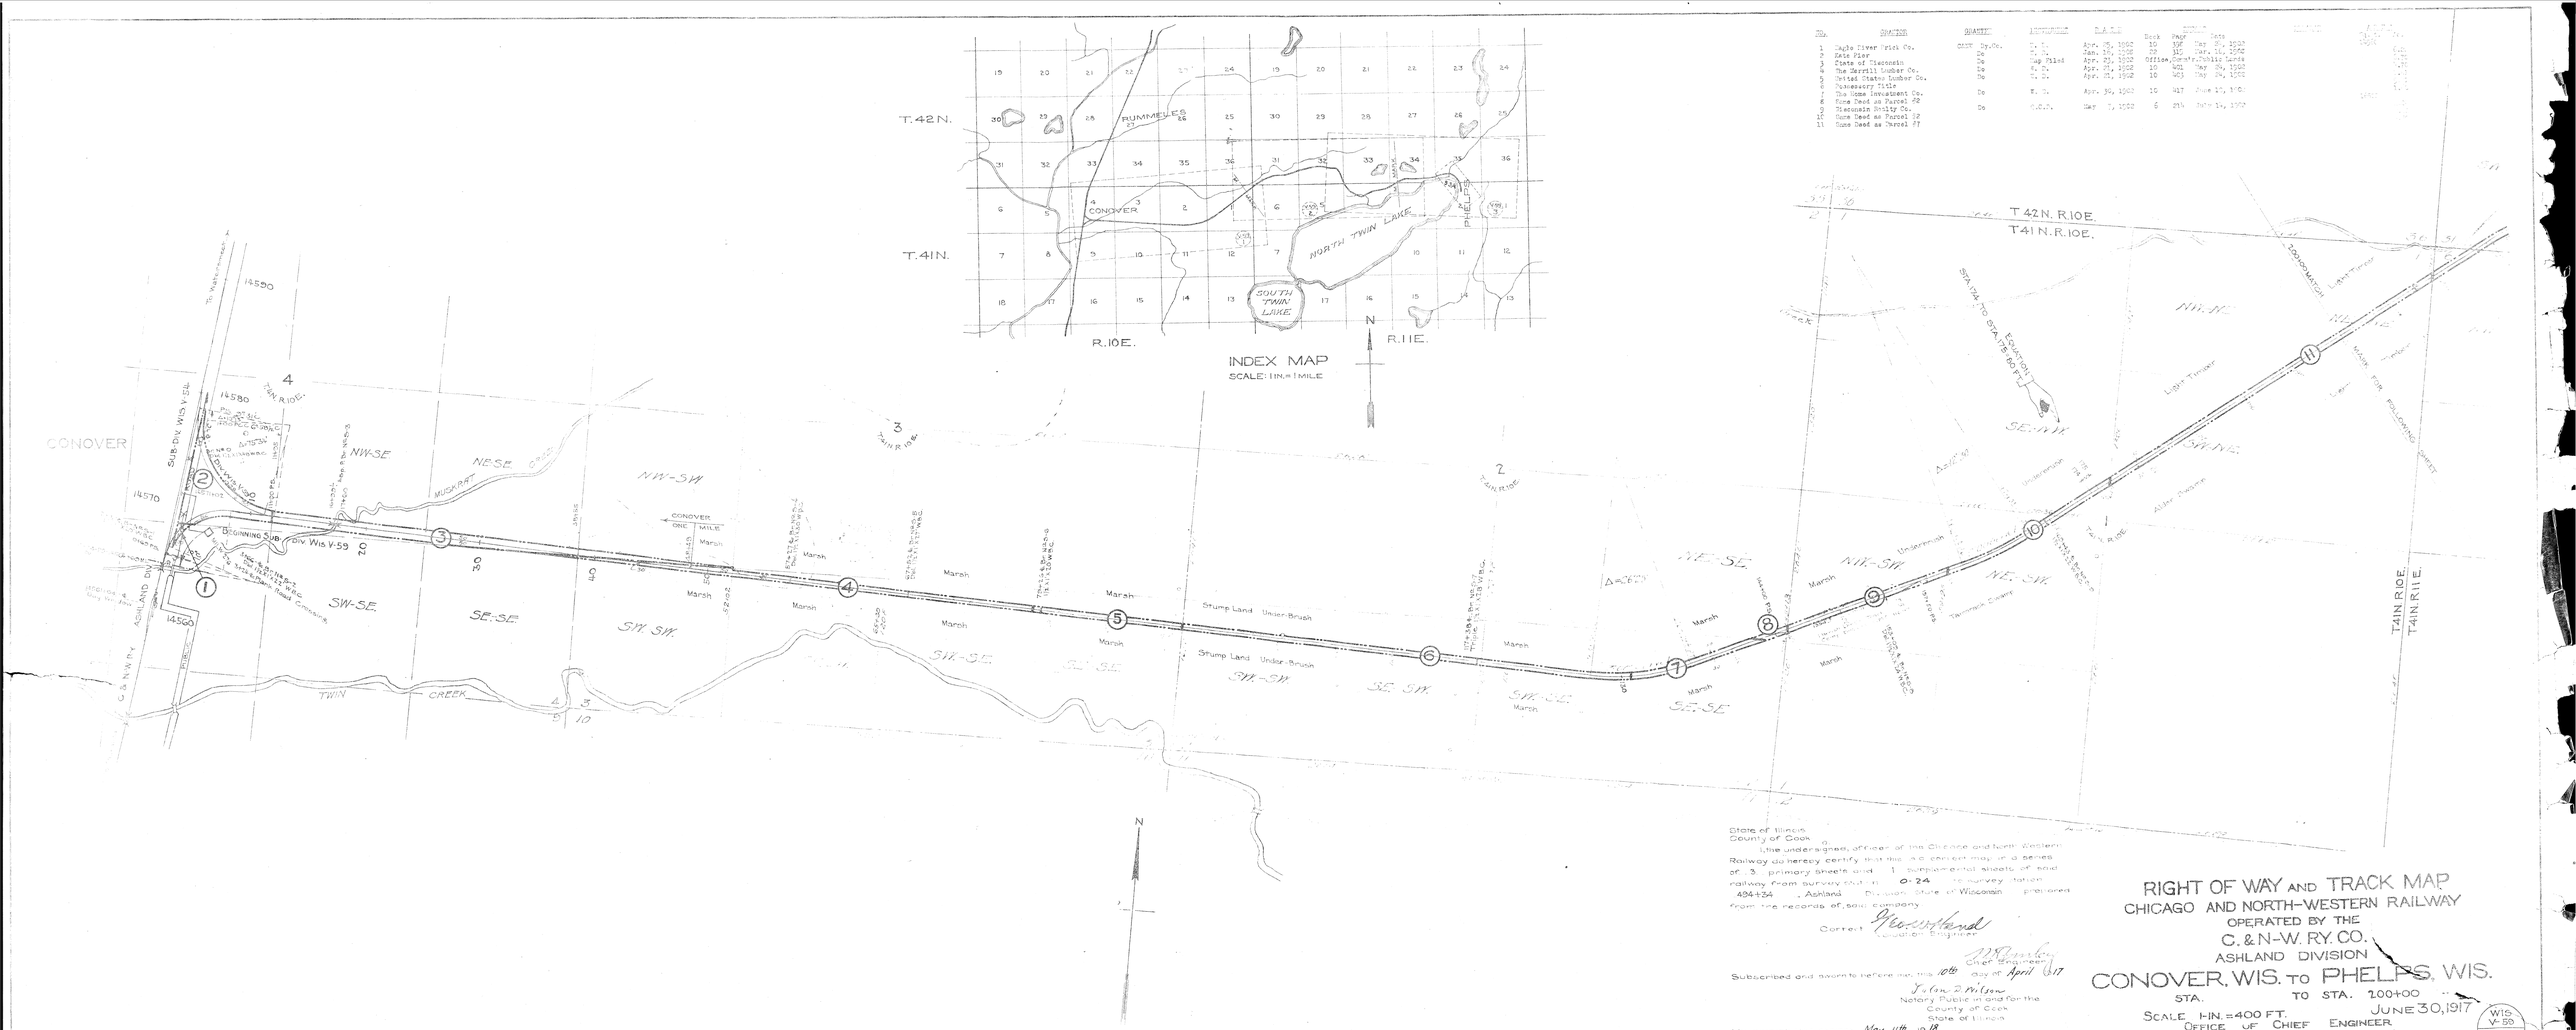
INDEX MAP
SCALE: 1 IN. = 1 MILE
T.42N.
T.41N.
R.10E.
R.11E.
CONOVER
RUMMELEE
NORTH TWIN LAKE
SOUTH TWIN LAKE
PHELPS
T42N. R.10E.
T41N. R.10E.
T41N. R.11E.
CONOVER ONE MILE
BEGINNING SUB. Div. Wis. V-59
SUB-Div. WIS. V-59
ASHLAND DIV.
C. & N-W. RY.
TWIN CREEK
MUCKRAT
Marsh
Strump Land Under-Brush
Underbrush
Thornapple Swamp
Alder Swamp
Light Timber
