


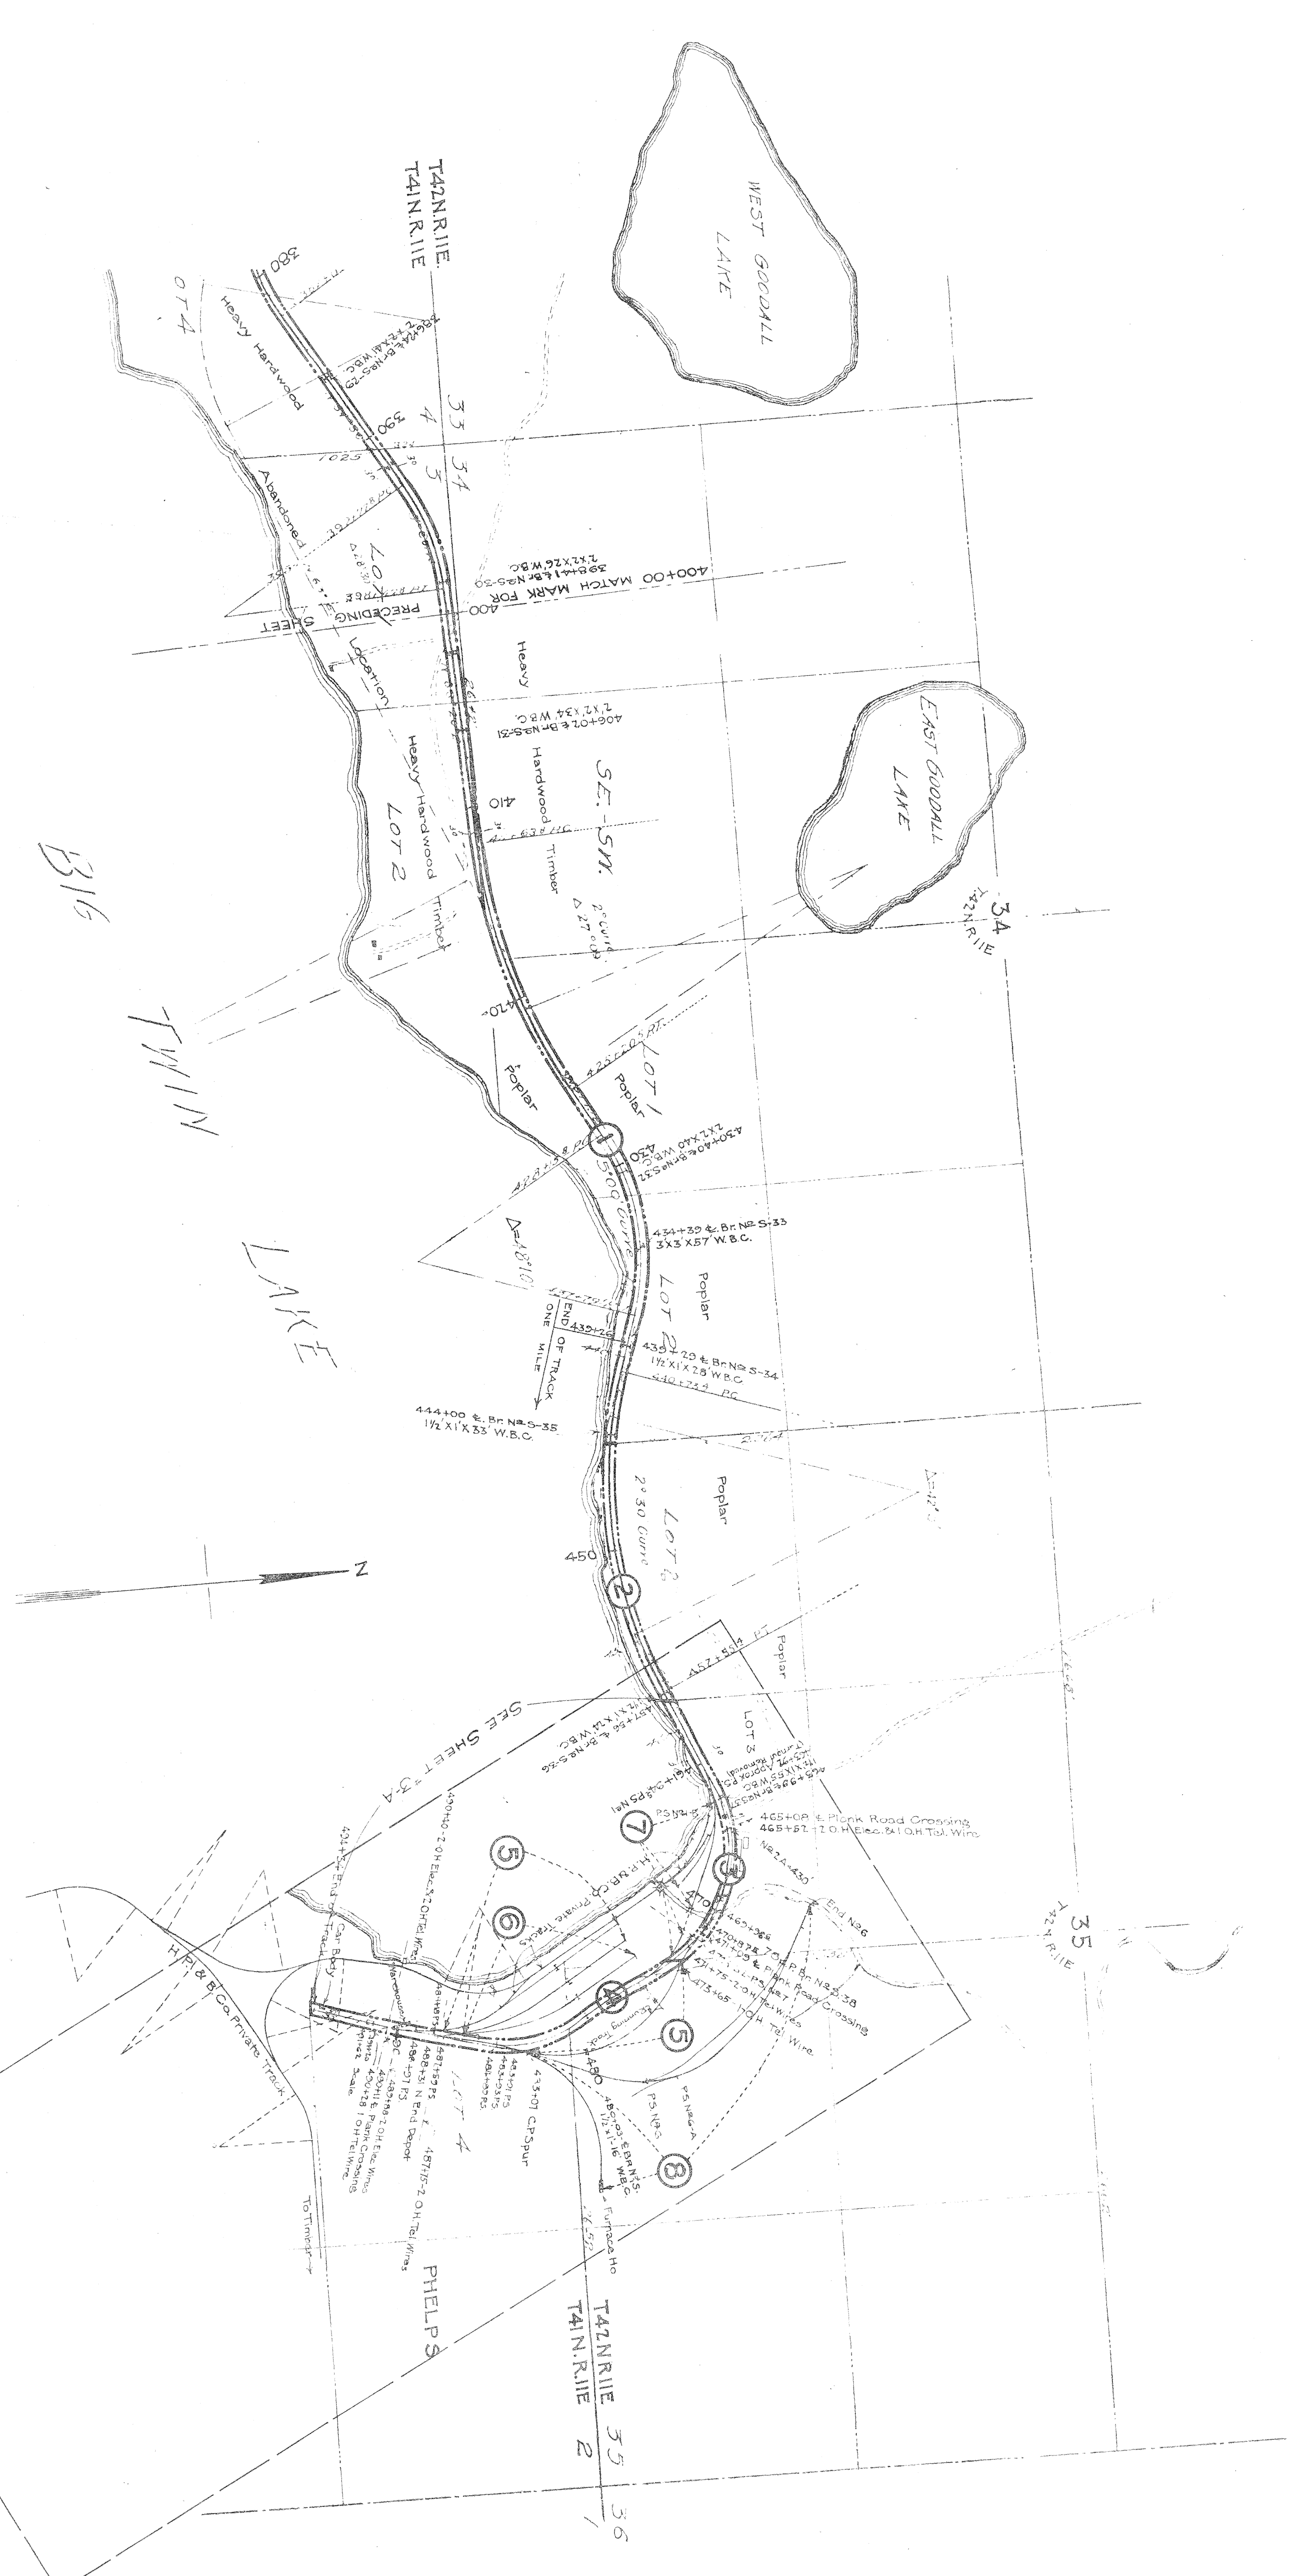

RIGHT OF WAY AND TRACK  
 CHICAGO AND NORTH-WESTERN RAILROAD  
 OPERATED BY THE  
 C. & N. W. RY. CO.  
 ASHLAND DIVISION  
 CONOVER, WIS. TO PHILP  
 STA. 400+00 TO STA. 450+00  
 SCALE 1"=400 FT.  
 OFFICE CHIEF  
 CHICAGO, ILL.