


Platted by R. S. Oct. 10, 1916
Traced by B. N. O. Nov. 1, 1916
Corrected by R. S. Nov. 24, 1916



NO.	SECTION	DATE	REMARKS	BY	DATE
1	A. L. Cary	Oct. 15, 1887	2	H. J. Cary	Oct. 15, 1887
2	A. L. Cary, et al.	Oct. 15, 1887	3	H. J. Cary	Oct. 15, 1887
3	United States Land Co.	Jan. 16, 1890	4	H. J. Cary	Jan. 16, 1890
4	United States Land Co.	Jan. 16, 1890	5	H. J. Cary	Jan. 16, 1890
5	United States Land Co.	Jan. 16, 1890	6	H. J. Cary	Jan. 16, 1890
6	United States Land Co.	Jan. 16, 1890	7	H. J. Cary	Jan. 16, 1890
7	United States Land Co.	Jan. 16, 1890	8	H. J. Cary	Jan. 16, 1890
8	United States Land Co.	Jan. 16, 1890	9	H. J. Cary	Jan. 16, 1890
9	United States Land Co.	Jan. 16, 1890	10	H. J. Cary	Jan. 16, 1890
10	United States Land Co.	Jan. 16, 1890	11	H. J. Cary	Jan. 16, 1890
11	United States Land Co.	Jan. 16, 1890	12	H. J. Cary	Jan. 16, 1890
12	United States Land Co.	Jan. 16, 1890	13	H. J. Cary	Jan. 16, 1890
13	United States Land Co.	Jan. 16, 1890	14	H. J. Cary	Jan. 16, 1890
14	United States Land Co.	Jan. 16, 1890	15	H. J. Cary	Jan. 16, 1890

RIGHT OF WAY AND TRACK MAP
CHICAGO AND NORTH-WESTERN RAILWAY
OPERATED BY THE
C. & N. W. RY. CO.
ASHLAND DIVISION
MONICO, WIS. TO HURLEY, WIS.
STA. 261+20 TO STA. 472+40
SCALE 1-IN. = 400 FT.
OF CHIEF ENGINEER
JUNE 30, 1917.
CHICAGO, ILL.