


1. A. Scott & Co.
 2. United States
 3. Land, Eng & Survey Co.
 4. Same as Item 3
 5. Same as Item 3
 6. Same as Item 3
 7. Same as Item 3

1. A. Scott & Co.
 2. United States
 3. Land, Eng & Survey Co.
 4. Same as Item 3
 5. Same as Item 3
 6. Same as Item 3
 7. Same as Item 3

1. A. Scott & Co.
 2. United States
 3. Land, Eng & Survey Co.
 4. Same as Item 3
 5. Same as Item 3
 6. Same as Item 3
 7. Same as Item 3

1. A. Scott & Co.
 2. United States
 3. Land, Eng & Survey Co.
 4. Same as Item 3
 5. Same as Item 3
 6. Same as Item 3
 7. Same as Item 3



PLATED SEP. 10, 1916
 CHECKED BY: J. H. 11-10-16

Sheet No. 10 of 33 C. & N. W. RY.
 from Survey Station 1106+00
 to Survey Station 1317+20
 25-P. 10-S. Valuation Engineer

