


1. State of Illinois
2. State of Illinois
3. State of Illinois
4. State of Illinois
5. State of Illinois

1. State of Illinois
2. State of Illinois
3. State of Illinois
4. State of Illinois
5. State of Illinois



RIGHT OF WAY AND TRACK MAP
CHICAGO AND NORTH-WESTERN RAILWAY
OPERATED BY THE
C. & N.-W. RY. CO.
ASHLAND DIVISION
MONICO, WIS. TO HURLEY, WIS.
STA. 1528+40 TO STA. 1739+60
SCALE 1-IN. = 400 FT.
JUNE 30, 1917.
OFFICE OF CHIEF ENGINEER
CHICAGO, ILL.

PLATTED
CHECKED
CATCHED

R.F.D.
W.V.
E.P.S.

10-31-16
11-2-16
11-20-16

Sheet No. 12, of 33, C. & N.W. RY.
from Survey Station 1528+40
to Survey Station 1739+60.
C.S. P. 10-5
Valuation Engineer

WIS
V-60
12