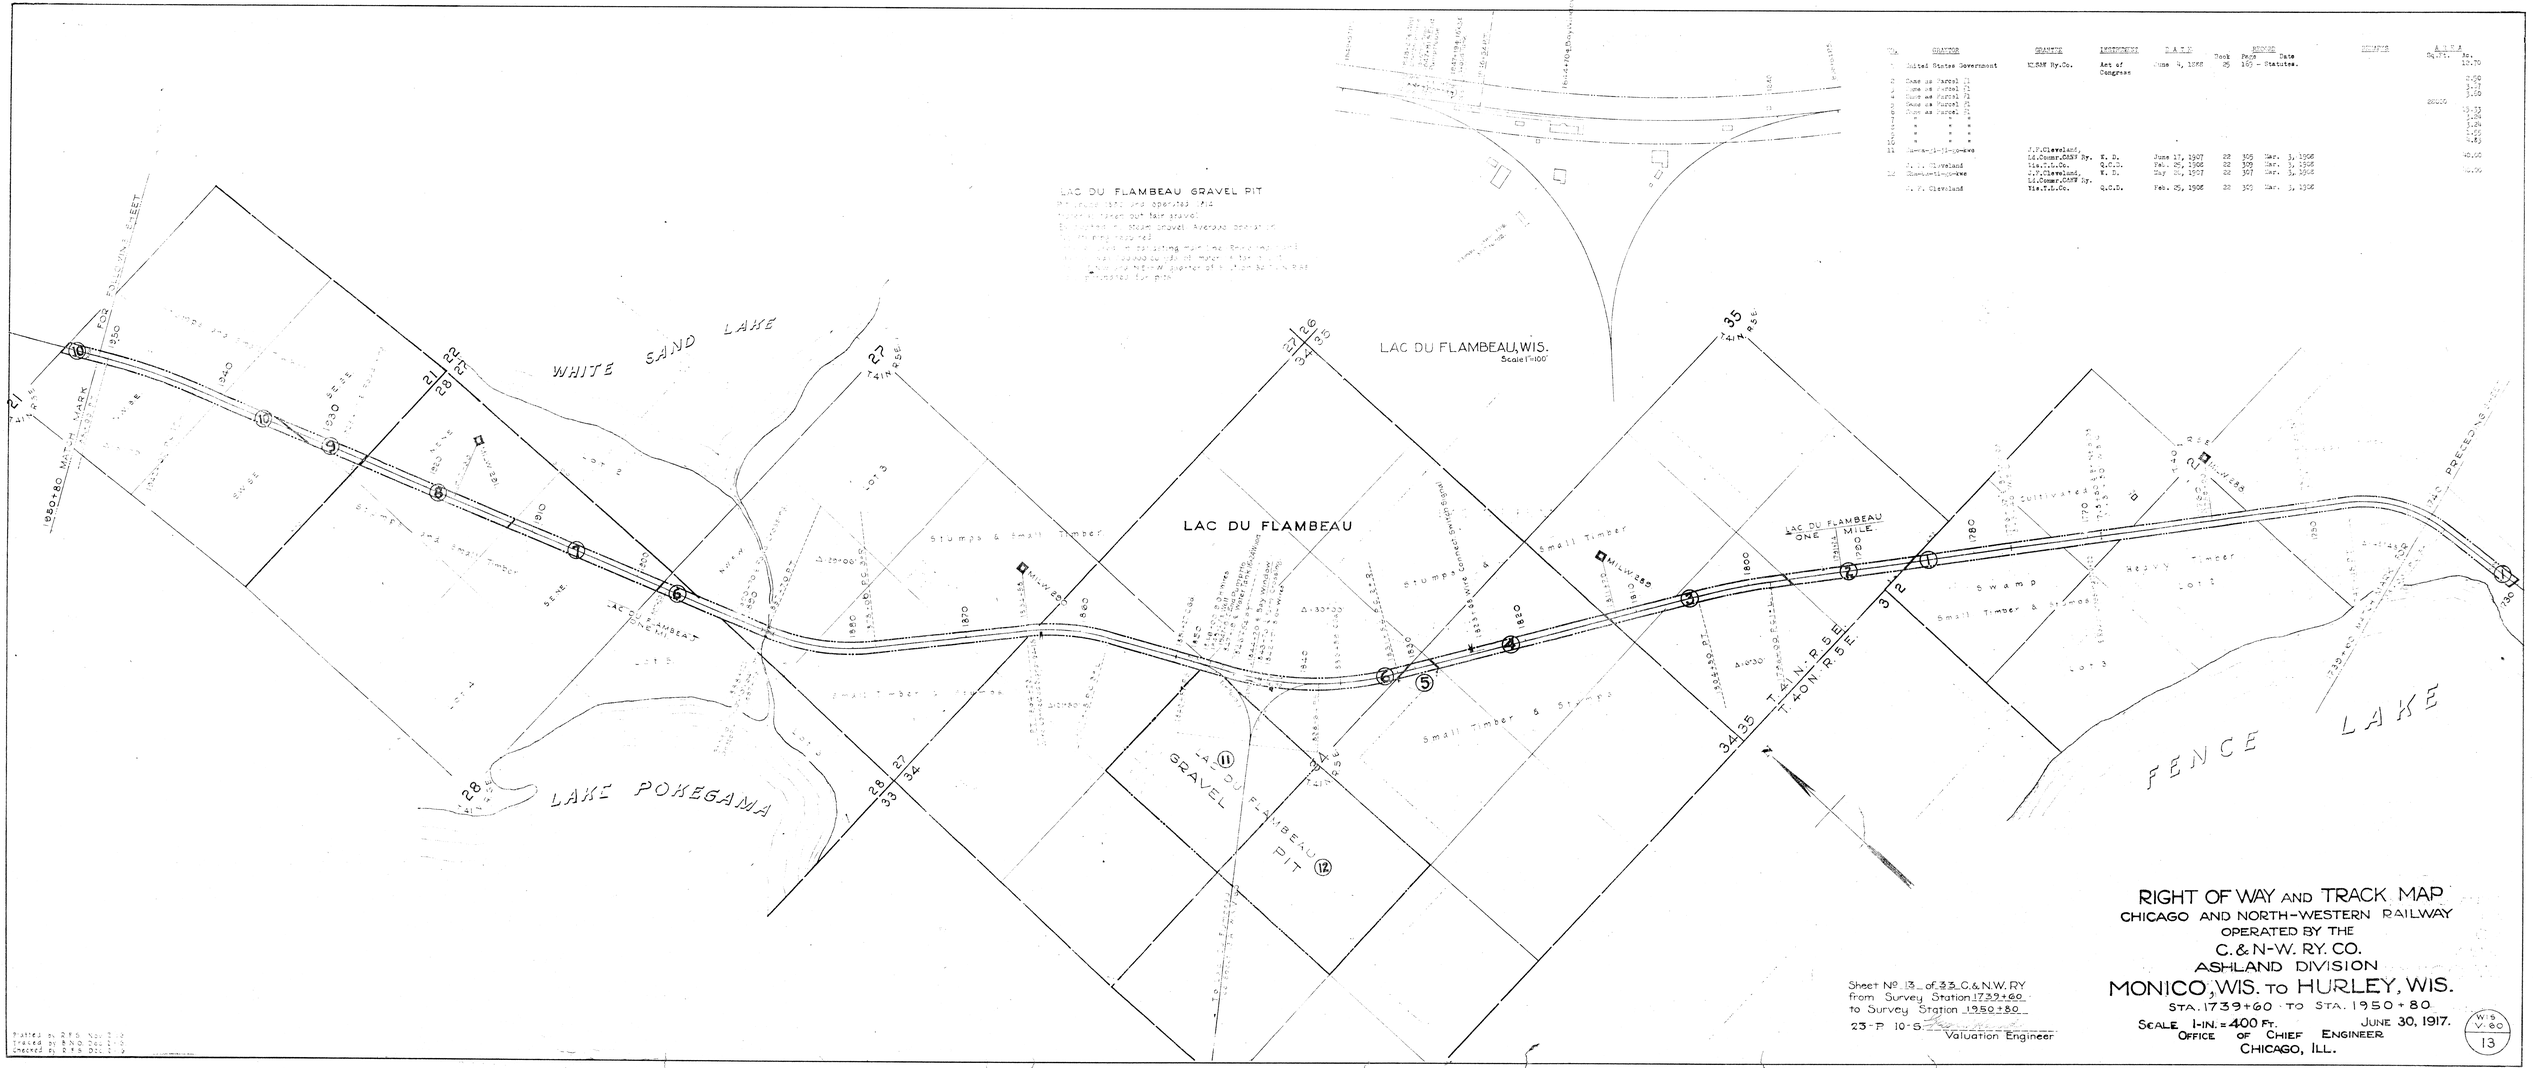

No.	GRANTOR	GRANTEE	INSTRUMENT	DATED	Book	Page	RECORDED Date	REMARKS	ACRES Sq.Ft.	Ac.
1	United States Government	W.C&N Ry.Co.	Act of Congress	June 4, 1898	25	180	- Statutes.			10.740
2	Same as Parcel 1									0.459
3	Same as Parcel 1									1.148
4	Same as Parcel 1									1.148
5	Same as Parcel 1								86400	1.983
6	Same as Parcel 1									11.732
	" " "									1.148
	" " "									1.148
	" " "									1.148
	" " "									1.983
7	Same as Parcel 1									40.000
8	J. P. Cleveland	J.P.Cleveland, Lic.Commr.C&NW Ry. Lic.C.L.Co.	W. D. Q.C.D.	June 17, 1907 Feb. 25, 1908	22 22	306 309	Mar. 3, 1908 Mar. 3, 1908			0.596
9	J. P. Cleveland	J.P.Cleveland, Lic.Commr.C&NW Ry. Lic.C.L.Co.	W. D. Q.C.D.	May 24, 1907 Feb. 25, 1908	22 22	307 309	Mar. 3, 1908 Mar. 3, 1908			0.596

Sheet No. 13 of 33 C.&N.W. RY
from Survey Station 1739+60
to Survey Station 1950+80
23-P 10-5

Valuation Engineer

RIGHT OF WAY AND TRACK MAP
CHICAGO AND NORTH-WESTERN RAILWAY
OPERATED BY THE
C. & N-W. RY. CO.
ASHLAND DIVISION
MONICO, WIS. TO HURLEY, WIS.
STA. 1739+60 TO STA. 1950+80
SCALE 1-IN. = 400 FT. JUNE 30, 1917.
OFFICE OF CHIEF ENGINEER
CHICAGO, ILL.

W.S. V. 20
13