


NO.	SECTION	DATE	REMARKS	AREA
1	United States Government	June 14, 1893	Do not	6.52
2	State of Wisconsin	June 12, 1893	Department of State	11.97
3	State of Wisconsin	June 25, 1893	Circuit Court - Oshkosh County	19.25



RIGHT OF WAY AND TRACK MAP
CHICAGO AND NORTH-WESTERN RAILWAY
OPERATED BY THE
C. & N.-W. RY. CO.

ASHLAND DIVISION
MONICO, WIS. TO HURLEY, WIS.

STA. 1950+80 TO STA. 2162+00
SCALE 1-IN. = 400 FT.
JUNE 30, 1917.
OFFICE OF CHIEF ENGINEER
CHICAGO, ILL.

Sheet No. 14, of 33 C. & N.-W. RY.
from Survey Station 1950+80
to Survey Station 2162+00.
25-P. 10-5. Valuation Engineer.