No.	GRANTOR	GRANTEE	NATURE	FILED	BOOK	PAGE	DATE	REMARKS
1	State of Wisconsin	W.C&N Ry.Co.	Map Filed	Oct. 30, 1912	Dept's.o. State			
2	" "	Do	" "	Oct. 30, 1912	" "			
3	Delle Lumber Co.	Do	W. D.	May 15, 1895	3	470	June 4, 1895	Upside Down
4	None as Parcel #3							
5	Possessory Title							
6	O. D. Russell	W.C&N Ry.Co.	Q.C.D.	July 15, 1892	19	430	Nov. 7, 1892	
	J. K. Russell	Do	Q.C.D.	June 30, 1892	19	431	Nov. 7, 1892	
	[illegible]	C&NW Ry.Co.	Easement	Feb. 13, 1914	Not Recorded			

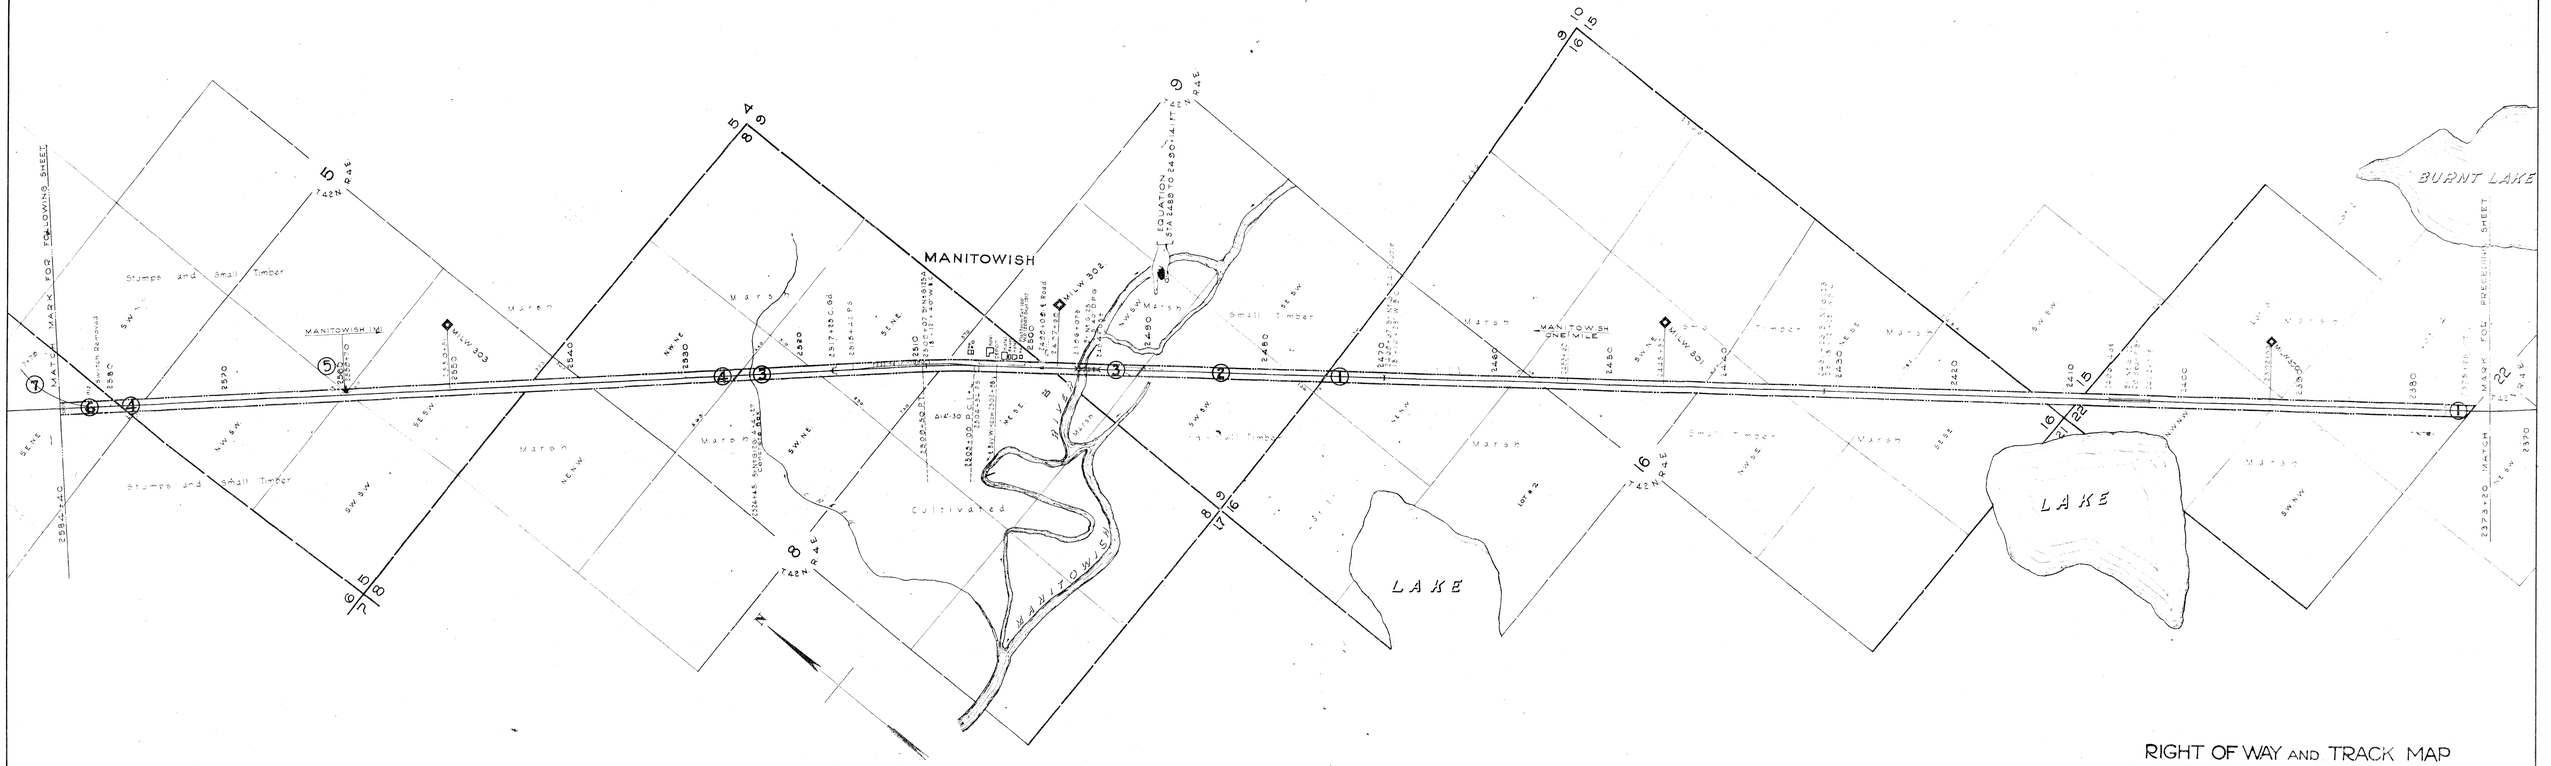

RIGHT OF WAY AND TRACK MAP
CHICAGO AND NORTH-WESTERN RAILWAY
OPERATED BY THE
C. & N-W. RY. CO.
ASHLAND DIVISION
MONICO, WIS. TO HURLEY, WIS.
STA. 2373+20 TO STA. 2584+40

SCALE 1-IN. = 400 FT. JUNE 30, 1917.
OFFICE OF CHIEF ENGINEER
CHICAGO, ILL.

Sheet No. 16 of 33 C.&N.W. RY
from Survey Station 2373+20
to Survey Station 2584+40.
23-P. 10-5. _____ Valuation Engineer

Wis V 60
16

Drafted by R.F.B. Nov. 8-16
Traced by B.N.D. Nov. 10-16
Checked by R.F.B. Dec. 1-16