


NO.	SECTION	DATE	REMARKS	DATE
1	Van Buren, Mo. Co.	Nov. 15, 1897	Not recorded	Nov. 15, 1897
2	State of Mo. Indgo	Dec. 23, 1897	Not recorded	Dec. 23, 1897
3	Passenger Title	Jan. 30, 1898	Not recorded	Jan. 30, 1898
4	Oliver Iron Mining Co.	Feb. 19, 1898	Not recorded	Feb. 19, 1898
5	Adm. Halls at Alton, Ill.	Mar. 10, 1898	Not recorded	Mar. 10, 1898
6	U. S. Steel Co.	Apr. 12, 1898	Not recorded	Apr. 12, 1898
7	Sum. based on Parcel #1	May 12, 1898	Not recorded	May 12, 1898
8	Sum. based on Parcel #2	May 12, 1898	Not recorded	May 12, 1898
9	Sum. based on Parcel #3	May 12, 1898	Not recorded	May 12, 1898
10	Sum. based on Parcel #4	May 12, 1898	Not recorded	May 12, 1898



RIGHT OF WAY AND TRACK MAP
CHICAGO AND NORTH-WESTERN RAILWAY
OPERATED BY THE
C. & N.-W. RY. CO.

ASHLAND DIVISION
MONICO, WIS. TO HURLEY, WIS.

Sheet No. 21, of 33, C. & N.W. RY.
from Survey Station 3429+20
to Survey Station 3640+40.
23-P 10-S
Valuation Engineer
CHIEF ENGINEER
JUNE 30, 1917.
CHICAGO, ILL.

PLATTED - R. & C. 22PT. 23, 1916
TRADED - W. & C. 22PT. 23, 1916
CHICAGO - R. & C. 22PT. 23, 1916