


1. STATE OF ILLINOIS
Department of the Interior
BUREAU OF LAND MANAGEMENT
Chicago, Ill.
APPROVED
APR. 15, 1916
OFFICE OF CHIEF ENGINEER
CHICAGO, ILL.
RECORD
DATE
OCT. 29, 1916
SHEET
21
OF 24
SHEET
27
OF 34
SHEET
28
OF 34
SHEET
29
OF 34
SHEET
30
OF 34
SHEET
31
OF 34
SHEET
32
OF 34
SHEET
33
OF 34
SHEET
34
OF 34



RIGHT OF WAY AND TRACK MAP
CHICAGO AND NORTH-WESTERN RAILWAY
OPERATED BY THE
C. & N. W. RY. CO.
ASHLAND DIVISION
ASHLAND, WIS. TO HURLEY, WIS.
STA. 199+90 TO STA. 411+10
SCALE 1"=400 FT.
JUNE 30, 1917
OFFICE OF CHIEF ENGINEER
CHICAGO, ILL.
PLATTED - C.V.B. - NOV. 2, 1916
CHECKED - C.V.B. - MAY 11, 1917