


NO.	CHARACTER	LOCATION	INTERVIEW	D. T. E.	RECORD	ANALYSIS	A. R. B.
					Page	Date	St. 1
1	La Police Band of Chippewa	Neenah, Wis., Co.	Agreement	Feb. 2, 1866	1	Oct. 29, 1866	6.1
2	Department of the Interior		Letter of Approval	Apr. 15, 1866	Office of Commissioners of Indian Affairs.		
3	Board of Prison Directors of the Presbyterian Church of Boston	MASS. B. Pr. Co.	Q. C. D.	Aug. 13, 1866	21	Oct. 29, 1866	3.1
4	Rev. Dr. Walker		Q. C. D.	Apr. 26, 1867	49	May 8, 1867	3.1
5	International Land Company		W. D.	Aug. 6, 1864	16	June 4, 1865	1.0
6	Rev. Dr. Walker		Q. C. D.	Aug. 27, 1864	16	June 3, 1865	
7	Rev. Dr. Walker		Q. C. D.	Oct. 27, 1865	19	June 3, 1865	1.1
8	Rev. Dr. Walker		Q. C. D.	May 13, 1866	21	Oct. 29, 1866	3.1
9	Rev. Dr. Walker		Q. C. D.	May 13, 1866	21	Oct. 29, 1866	3.1
10	Rev. Dr. Walker		Q. C. D.	May 13, 1866	21	Oct. 29, 1866	3.1



Sheet No. 3 of 11 Primary sheets
and 11 supplemental sheets
of C & NW 1/4 from survey
station 411+10 to survey station 622+30

SCALE 1-IN. = 400 FT. JUNE 30, 1911
OFFICE OF CHIEF ENGINEER
CHICAGO, ILL.

PLATTED - C.V.B. - NOV. 6, 1916
TRACED - V.W.C. - NOV 24, 1916
CHECKED - C.V.B. JAN. 11-1917.