


NO. 10
SECTION 10
STATE OF ILLINOIS
DEPARTMENT OF THE INTERIOR
BUREAU OF LAND MANAGEMENT
CHICAGO, ILL.
JUNE 30, 1917



RIGHT OF WAY AND TRACK MAP
CHICAGO AND NORTH-WESTERN RAILWAY
OPERATED BY THE
C. & N. W. RY. CO.
ASHLAND DIVISION
ASHLAND, WIS. TO HURLEY, WIS.
STA. 622+30 TO STA. 833+50
SCALE 1"=400 FT.
JUNE 30, 1917
OFFICE OF CHIEF ENGINEER
CHICAGO, ILL.

PLANNED - C. & N. W. RY. CO.
CHECKED - C. & N. W. RY. CO.
DRAWN - C. & N. W. RY. CO.
JUNE 30, 1917

Sheet No. 4 of 11 Primary sheets
and 11 supplemental sheets
of C. & N. W. RY. from survey
station 622+30 to station 833+50
Volunteer Engineer