NO.	GRANTOR	GRANTEE	INSTRUMENT	DATE	RECORD Book	RECORD Page	RECORD Date	REMARKS	AREA Sq.Ft.	AREA Ac.
1	Wisconsin Central RR.Co. et al	M.L&W Ry.Co.	Q.C.D.	June 3, 1885	15	583	Sept. 4, 1885			12.46
2	Samuel McKeen	do	W. D.	June 12, 1885	18	412	June 17, 1885			6.05
3	A. L. Carr	do	Q.C.D.	Feb. 10, 1887	24	291	Feb. 23, 1887			5.11
4	Same Deed as Parcel #1									13.54
5	Ezra Sandie	C&NW Ry.Co.	Q.C.D.	Apr. 23, 1917						2.50
6	Arthur Belore	C&NW Ry.Co.	W. D.	Mar 30, 1896	2	79	June 5, 1896			1.38
7	Wisconsin Central RR.Co.	M.L&W RR.Co.	W. D.	June 21, 1889	41	156	Aug. 2, 1889	TA(2.24 Acres(bought with Parcel #7 since sold		33.01
8	Duncan McLeod	C&NW Ry.Co.	W. D.	Sept.11, 1893	2	18	Oct. 2, 1893			14.64
9	William Prescott	M.L&W Ry.Co.	W. D.	June 15, 1885	16	414	June 15, 1885			2.13
10	Same Deed as Parcel #1									8.28

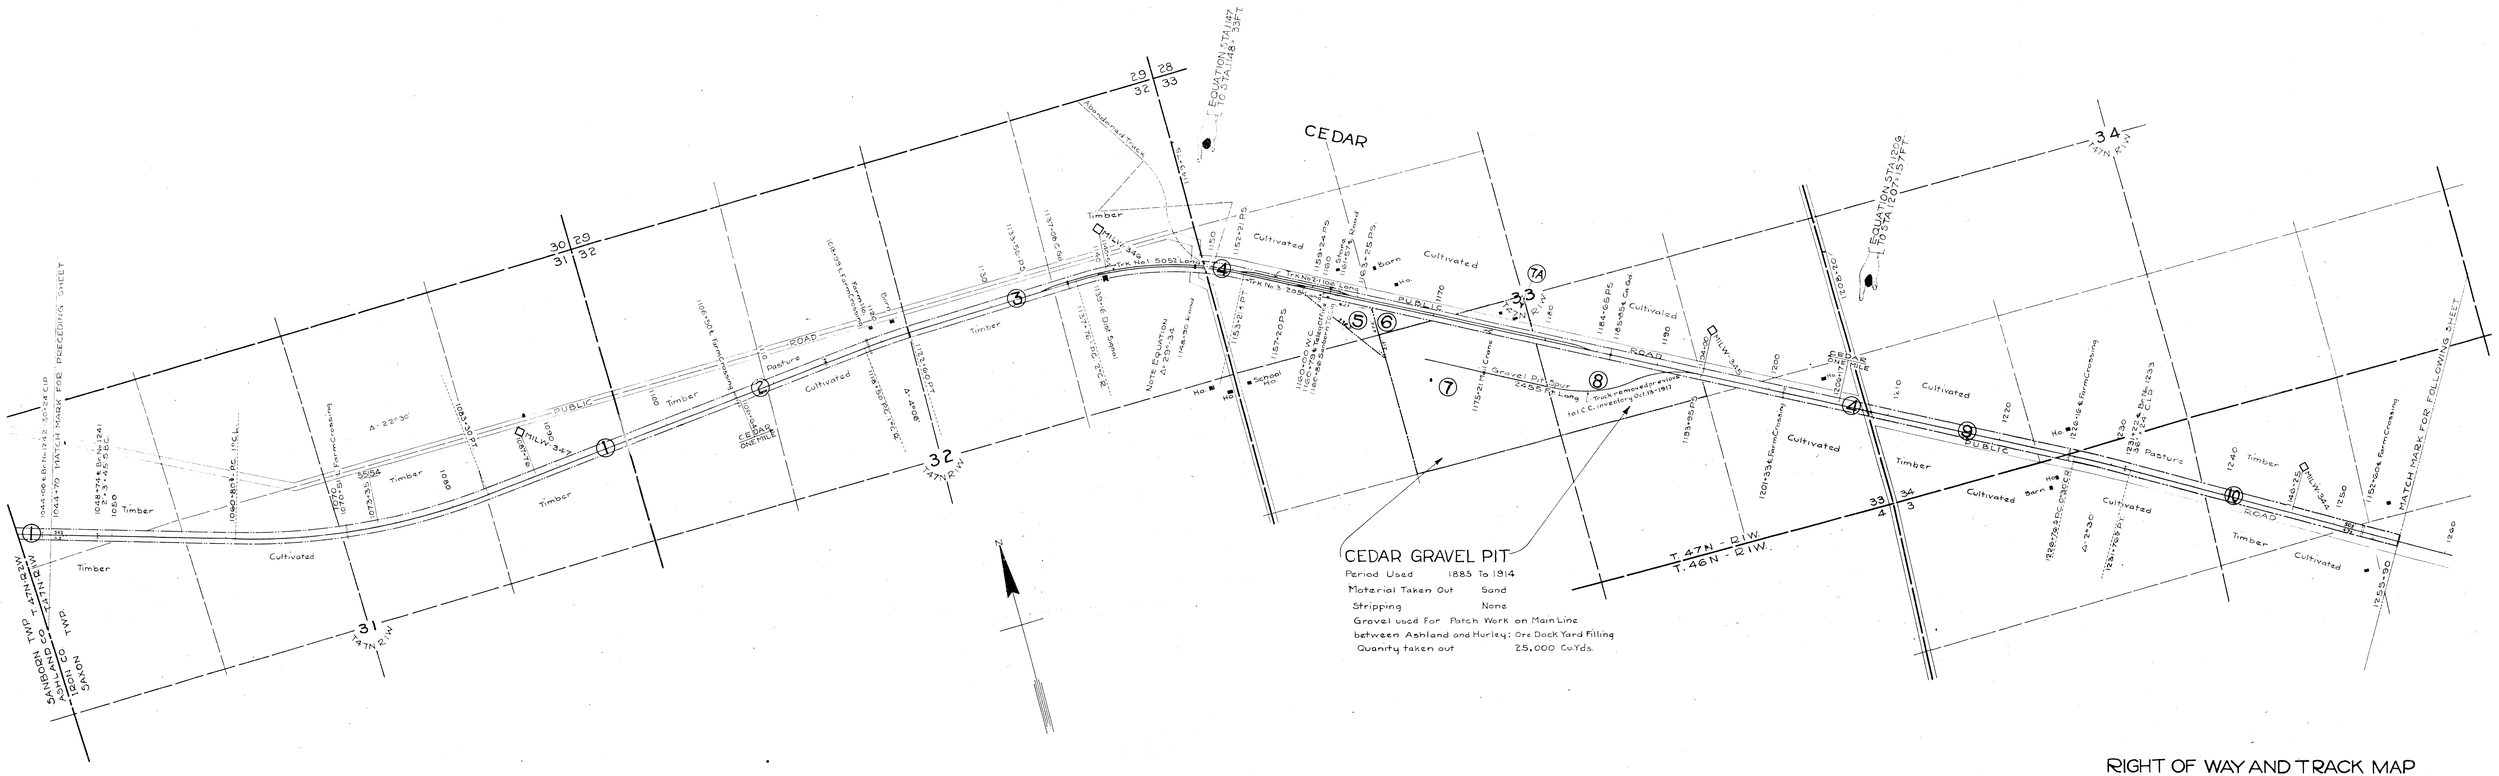
CEDAR
EQUATION STA.1147 TO STA.1148.3 FT.
EQUATION STA.1216 TO STA.1217.5 FT.
PUBLIC ROAD
Cultivated
Timber
Pasture
Barn
Ho.
School Ho.
Trk No1 5052 Long
Trk No.2 2095
Trk No.3 2455 Long
Gravel Pit Spur
Track removed prior to I.C. inventory Oct.19.1917
CEDAR GRAVEL PIT
CEDAR GRAVEL PIT
Period Used 1885 To 1914
Material Taken Out Sand
Stripping None
Gravel used for Patch Work on Main Line between Ashland and Hurley; Ore Dock Yard Filling
Quanity taken out 25,000 Cu.Yds.
T.47N - R1W
T.46N - R1W
T.47N - R2W
T.47N - R1W
T.47N - R2W
T.47N - R1W
T.47N - R2W
T.47