


NO. 1
 SHEET 1
 THE IRONWOOD & GOGEBIC DEVELOPMENT
 IRONWOOD, MICH.
 C.O.D. June 29, 1886 21 313 July 10, 1886

REMARKS
 S.A.E.A.
 11.18

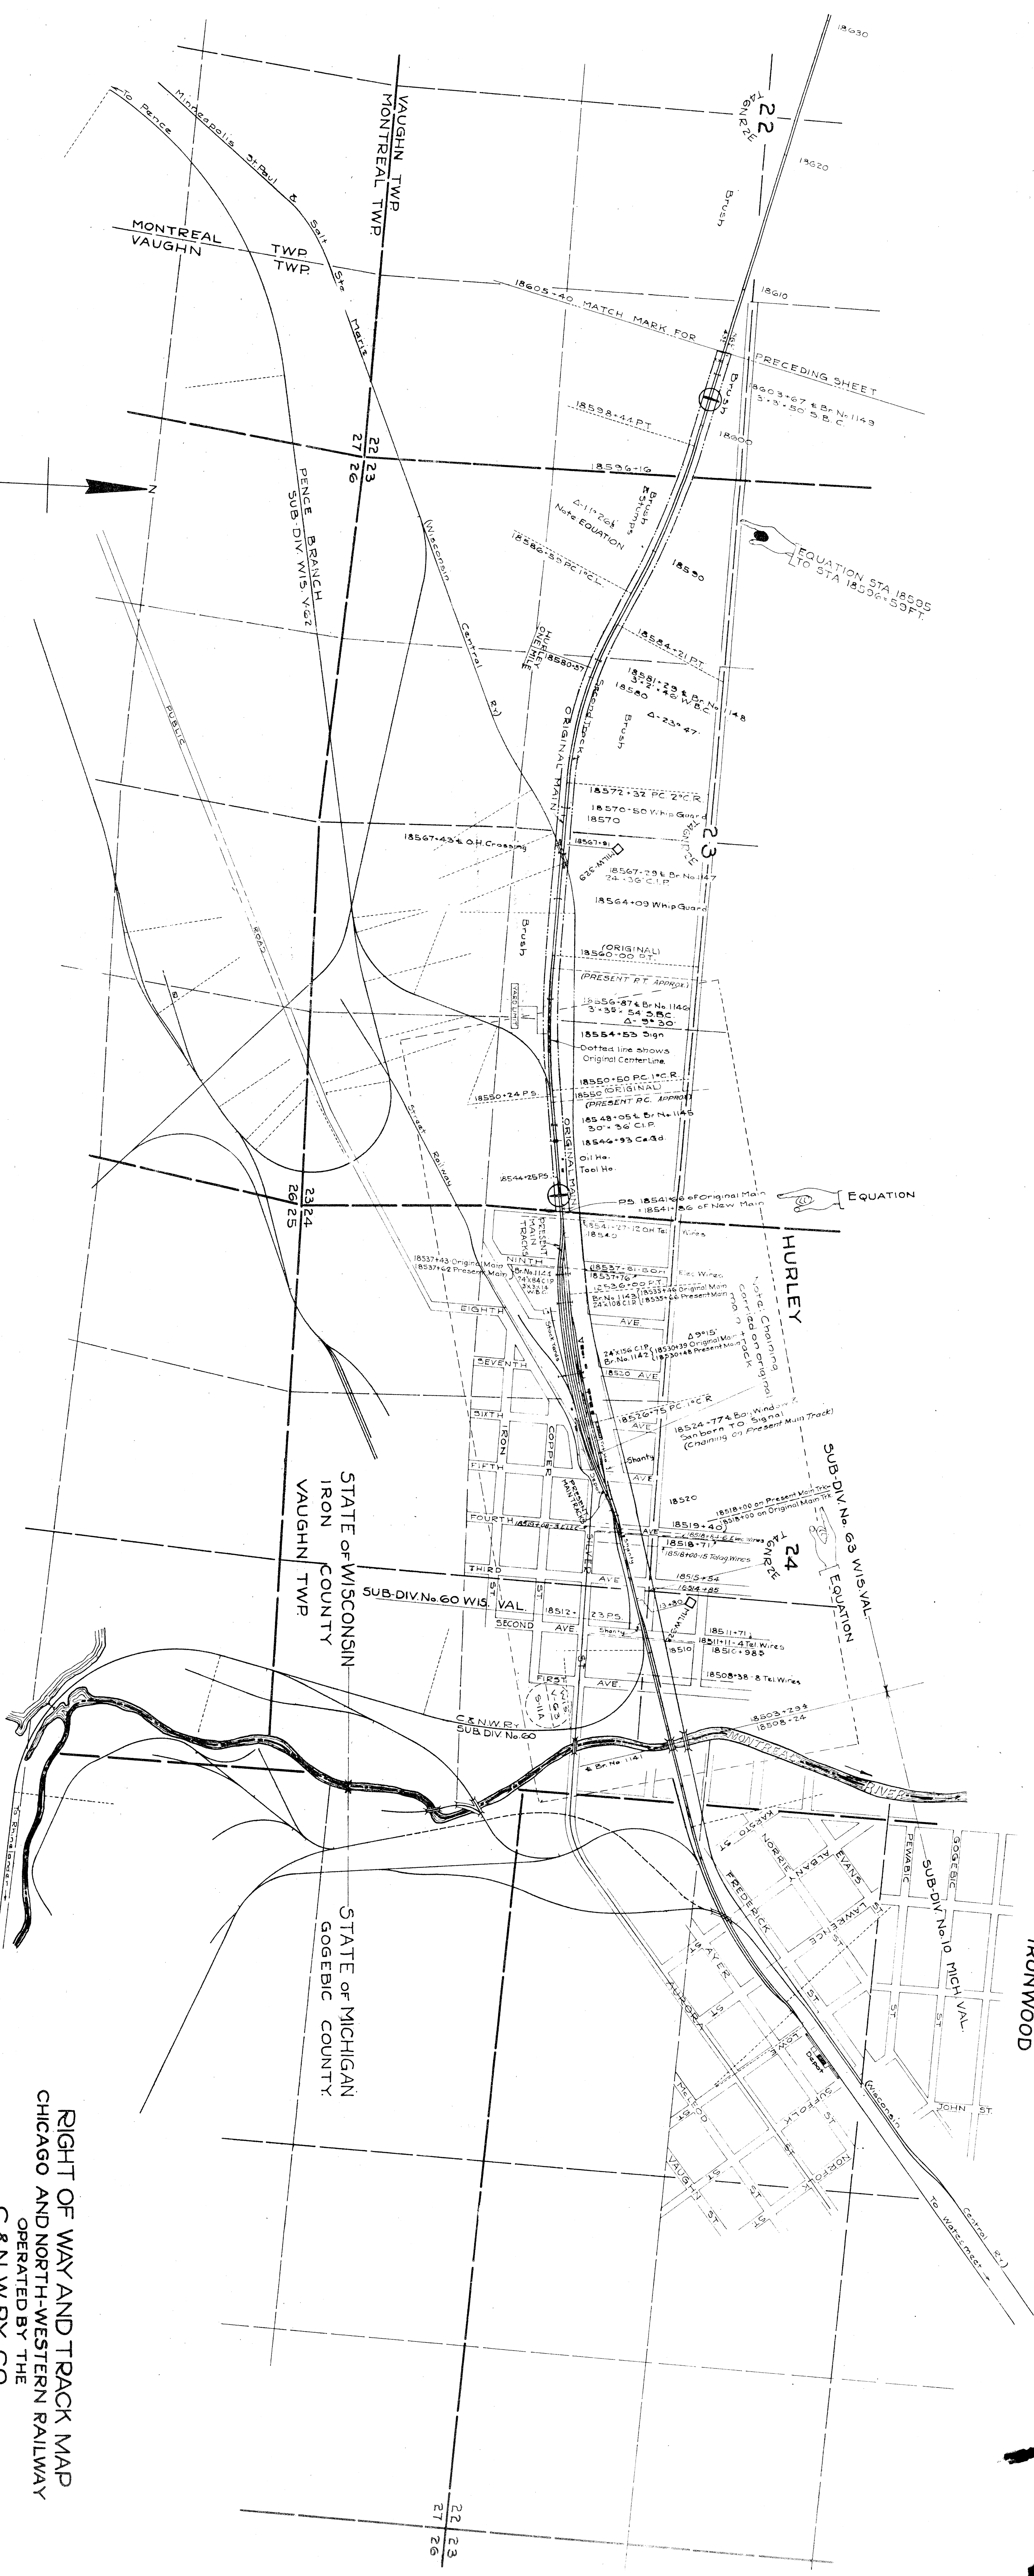

RIGHT OF WAY AND TRACK MAP
 CHICAGO AND NORTH-WESTERN RAILWAY
 OPERATED BY THE
 C. & N.W. RY. CO.

ASHLAND DIVISION
 ASHLAND, WIS. TO HURLEY, WIS.
 STA. 18503+29.4 TO STA. 18605+40
 SCALE 1"=1/2" = 400 FT.
 OFFICE OF CHIEF ENGINEER
 CHICAGO, ILL.

PLATTED C.W.B. DEC. 13, 1916
 RECHECKED F.W.C. DEC. 20, 1916
 CHECKED C.W.B. MAY 9, 1917

WIS
 V-63
 11