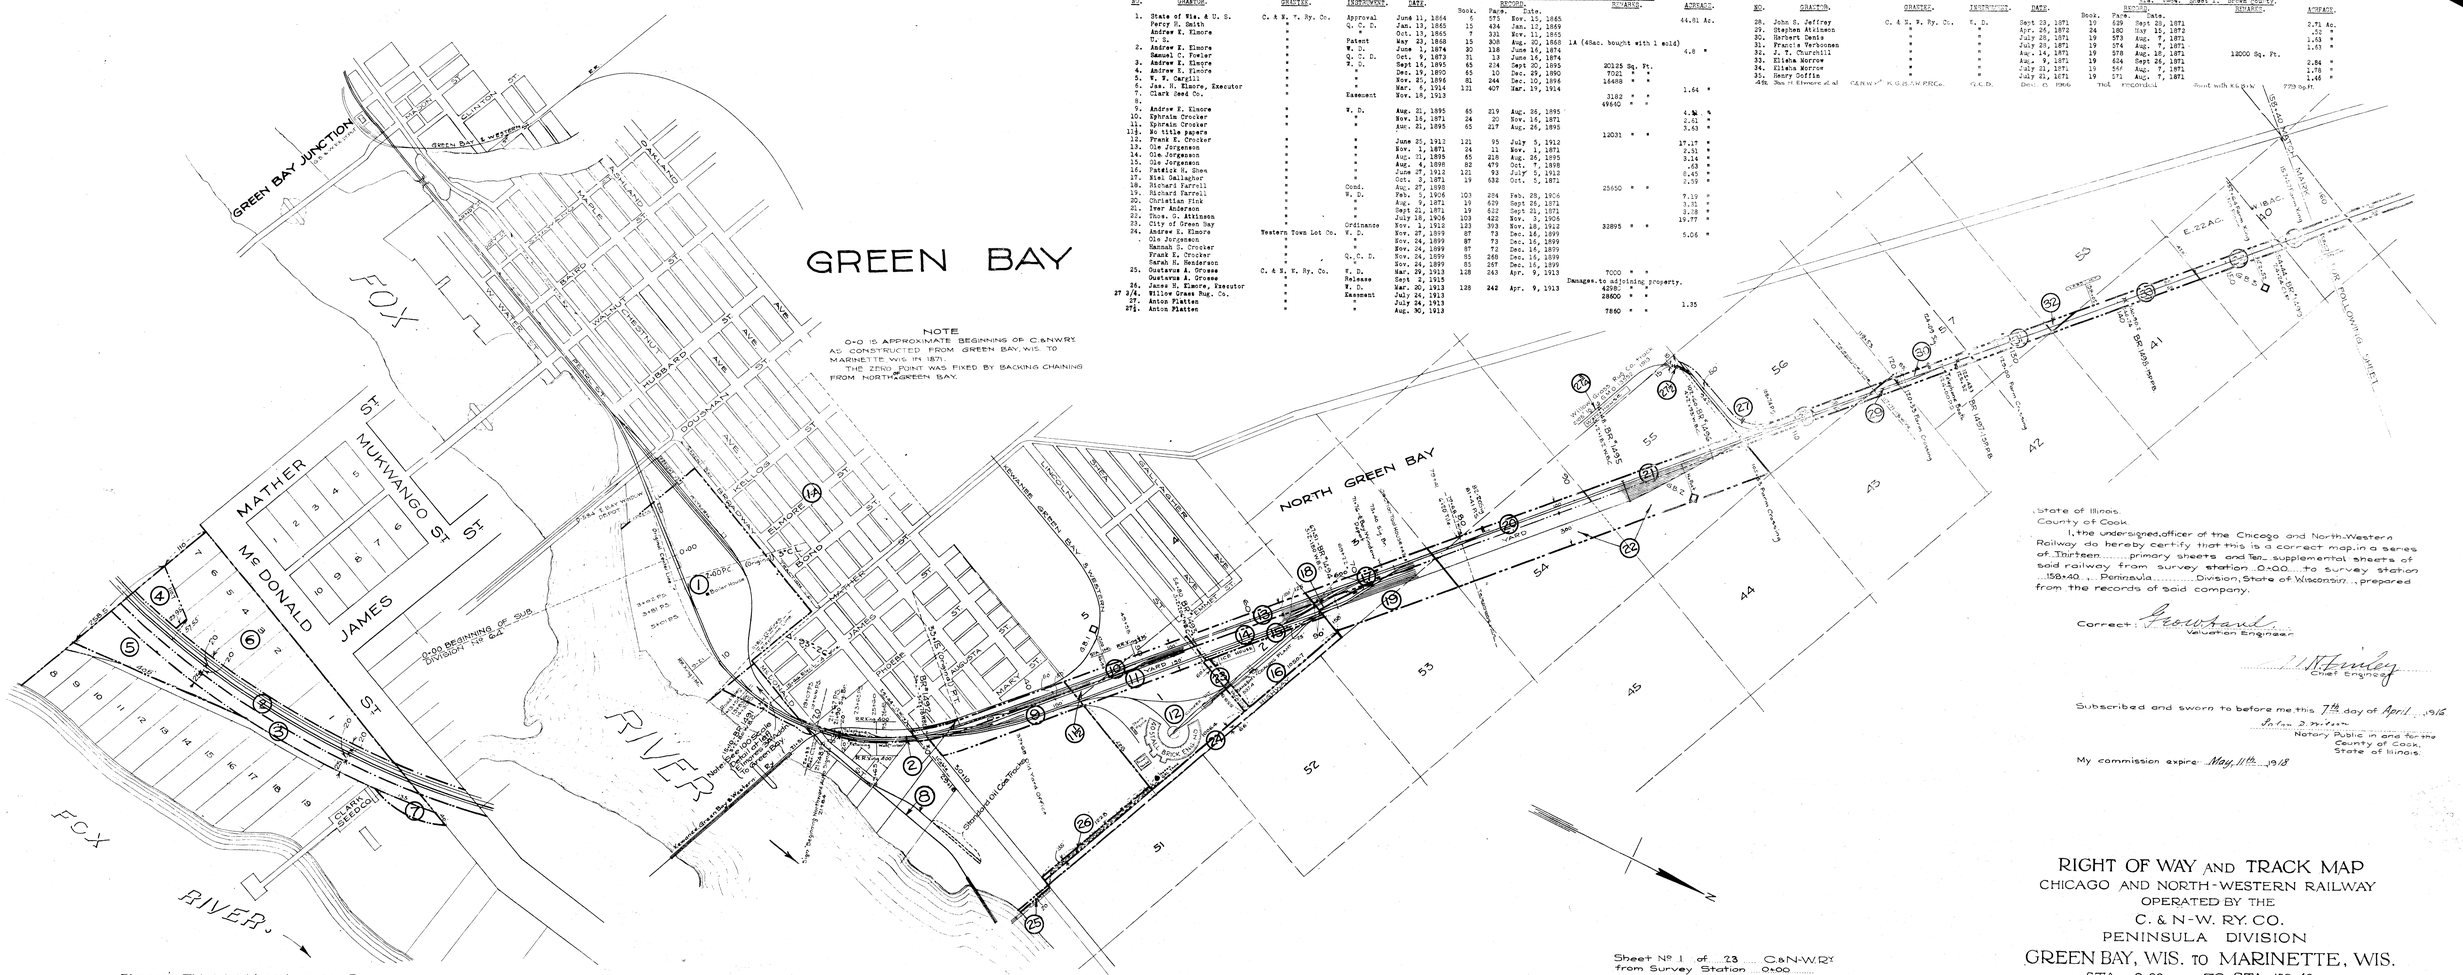
GREEN BAY
NORTH GREEN BAY
GREEN BAY JUNCTION
FOX RIVER
FOX RIVER
Elmores Third Addition to Green Bay.
Scale 1"=100
NOTE
0-0 IS APPROXIMATE BEGINNING OF C&NW.RY. AS CONSTRUCTED FROM GREEN BAY, WIS. TO MARINETTE, WIS. IN 1871.
THE ZERO POINT WAS FIXED BY BACKING CHAINING FROM NORTH GREEN BAY.
0-00 BEGINNING OF SUB. DIVISION "M" 64
MATHER
MUKWANGO ST
McDONALD
JAMES
CLARK (SEED CO.)
CHICAGO & NORTH WESTERN RY.
GREEN BAY & WESTERN R.R.
CHICAGO, MILWAUKEE & ST. PAUL R.R.
CHICAGO & NORTH WESTERN R.R.
